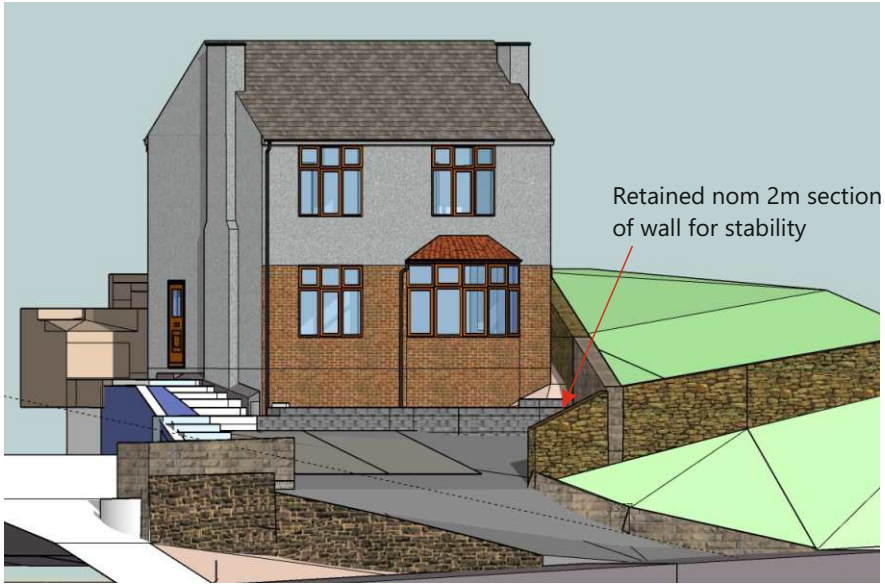

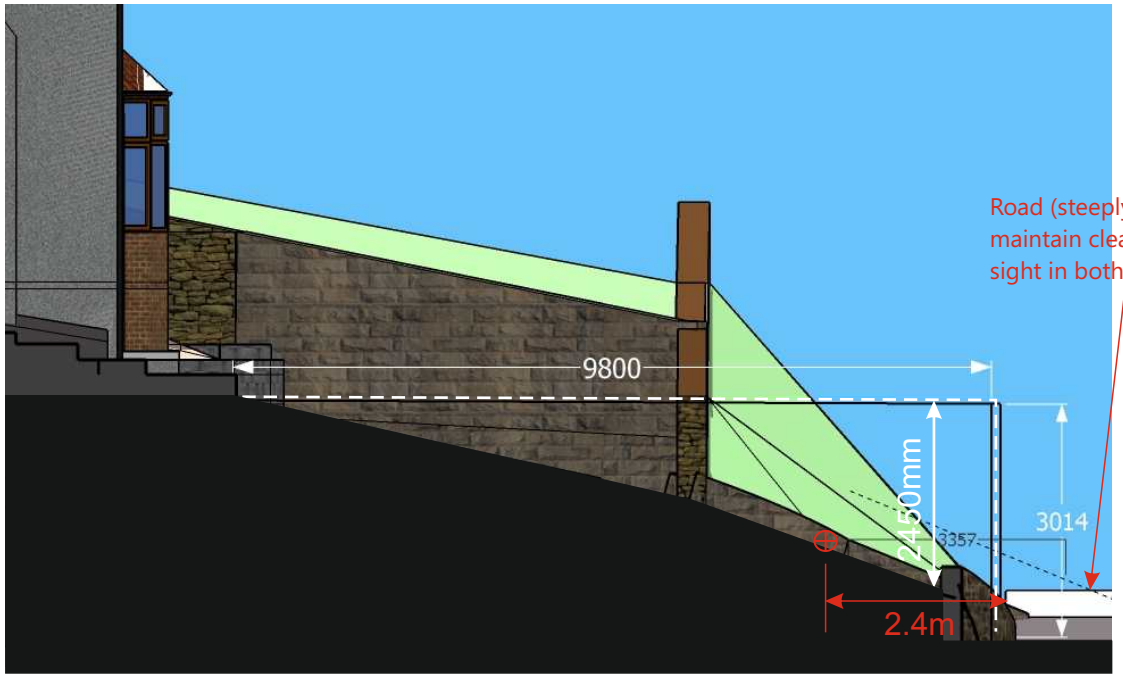

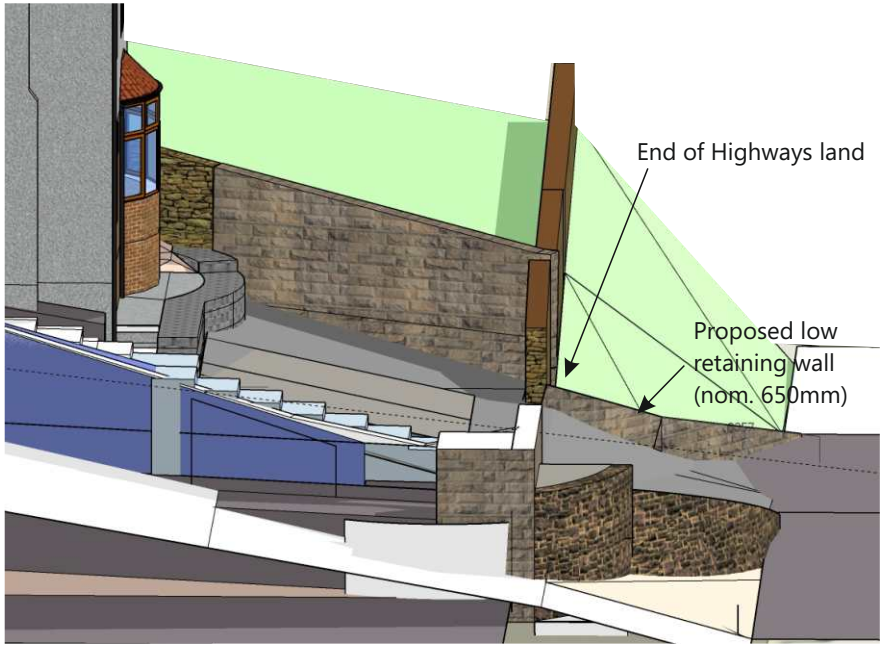

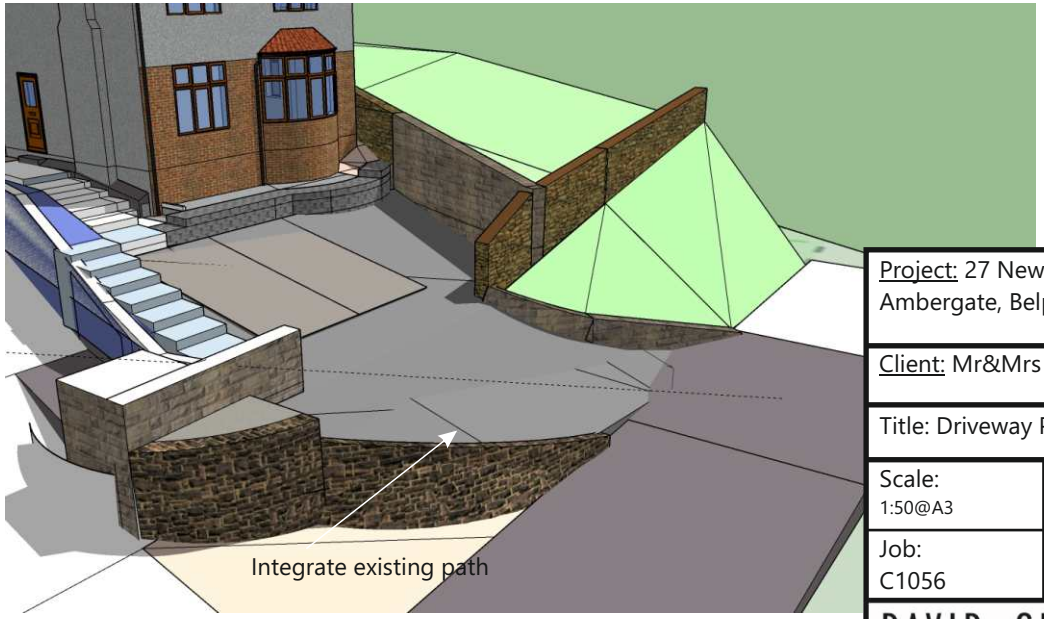

Revision '0' -22/07/21
Issued for Client Approval

'A' - 27/07/21
ISSUED FOR PLANNING APPLICATION

Project: 27 Newbridge Road, Ambergate, Belper. DE56 2GR		
Client: Mr&Mrs D&L Beresford-King		
Title: Driveway Proposal		
Scale: 1:50@A3	Inception: Jan 2021	Drawn: DG
Job: C1056	Dwg No: P06	Rev: A

DAVID GUY
ARCHITECTURAL
SERVICES
www.dg4design.co.uk
e: info@dg4design.co.uk
47 Long Row, Belper, De56 1DS Mobile 07979 542199