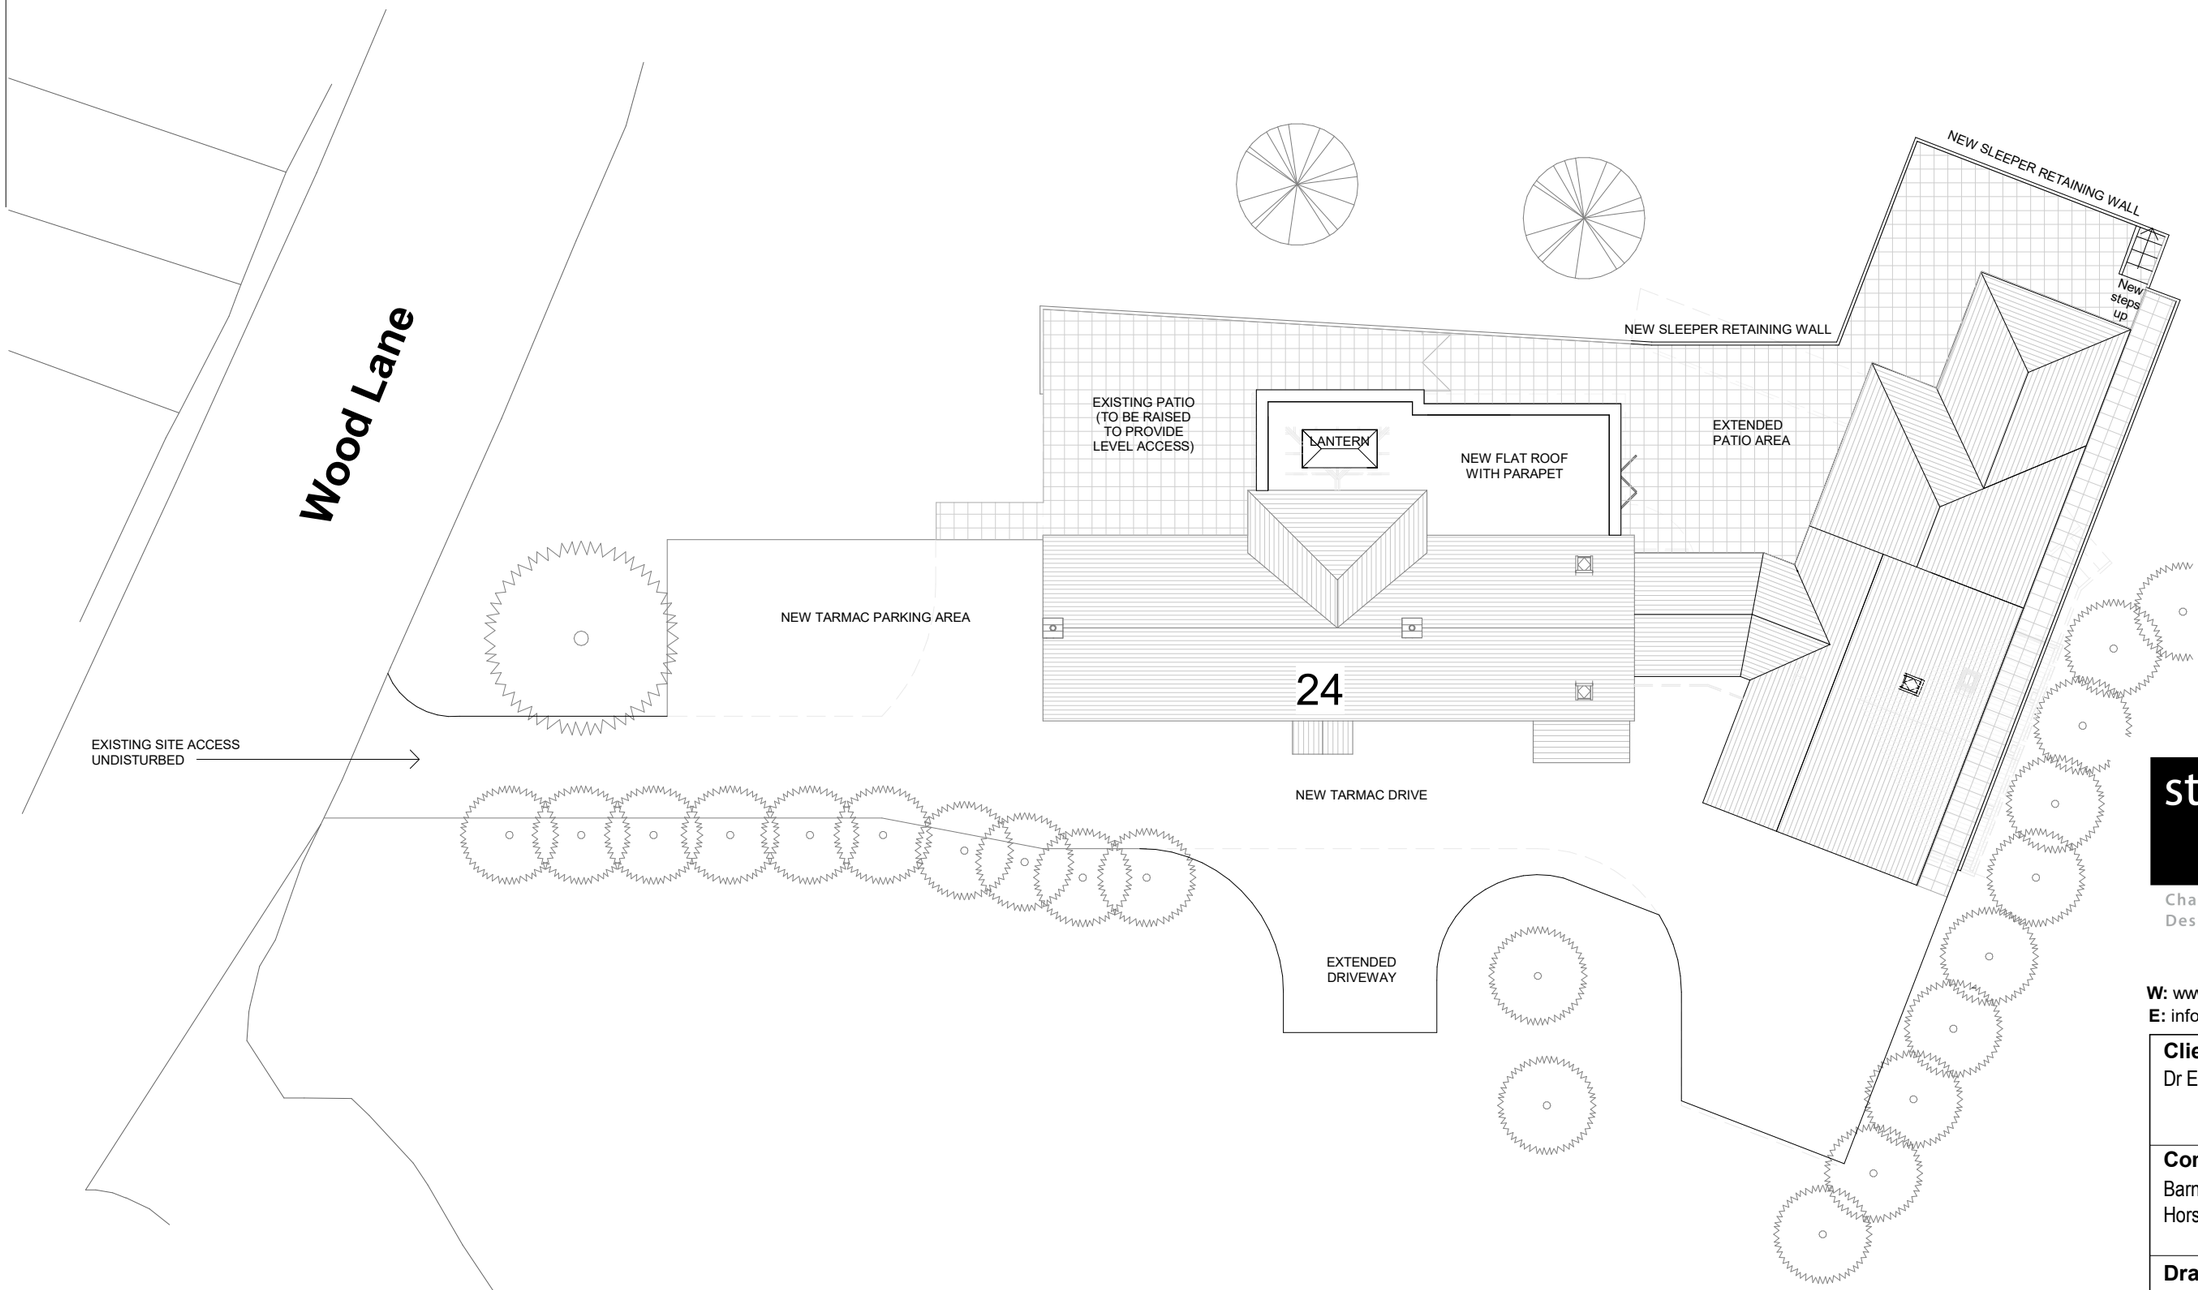

Site Plan 1 : 200

Rev A 28.07.21 GF - Changes to scheme due to Arboricultural report findings.

steven docker
ASSOCIATES

Chartered Surveyors
Designers for Disabled Individuals

Park House, Parkway, Holmes Chapel
Cheshire, CW4 7BA
W: www.stevendocker.co.uk **T:** 01477 544499
E: info@stevendocker.co.uk **F:** 01477 544433

Client
Dr Edward Hudson

Contract
Barn Farm Cottage, 24 Wood Lane,
Horsley Woodhouse, Ilkeston

Drawing
Proposed Site Plan

Drawn by	Checked by	Date
GF	TD	July 2021
Drawing No	**Rev**	**Scale**
PS3205 - 04	A	1 : 200
		Size A3

COPYRIGHT
This Drawing, design proposal and its content are protected by copyright and can only be used under license and with the expressed authority of Steven Docker Associates.

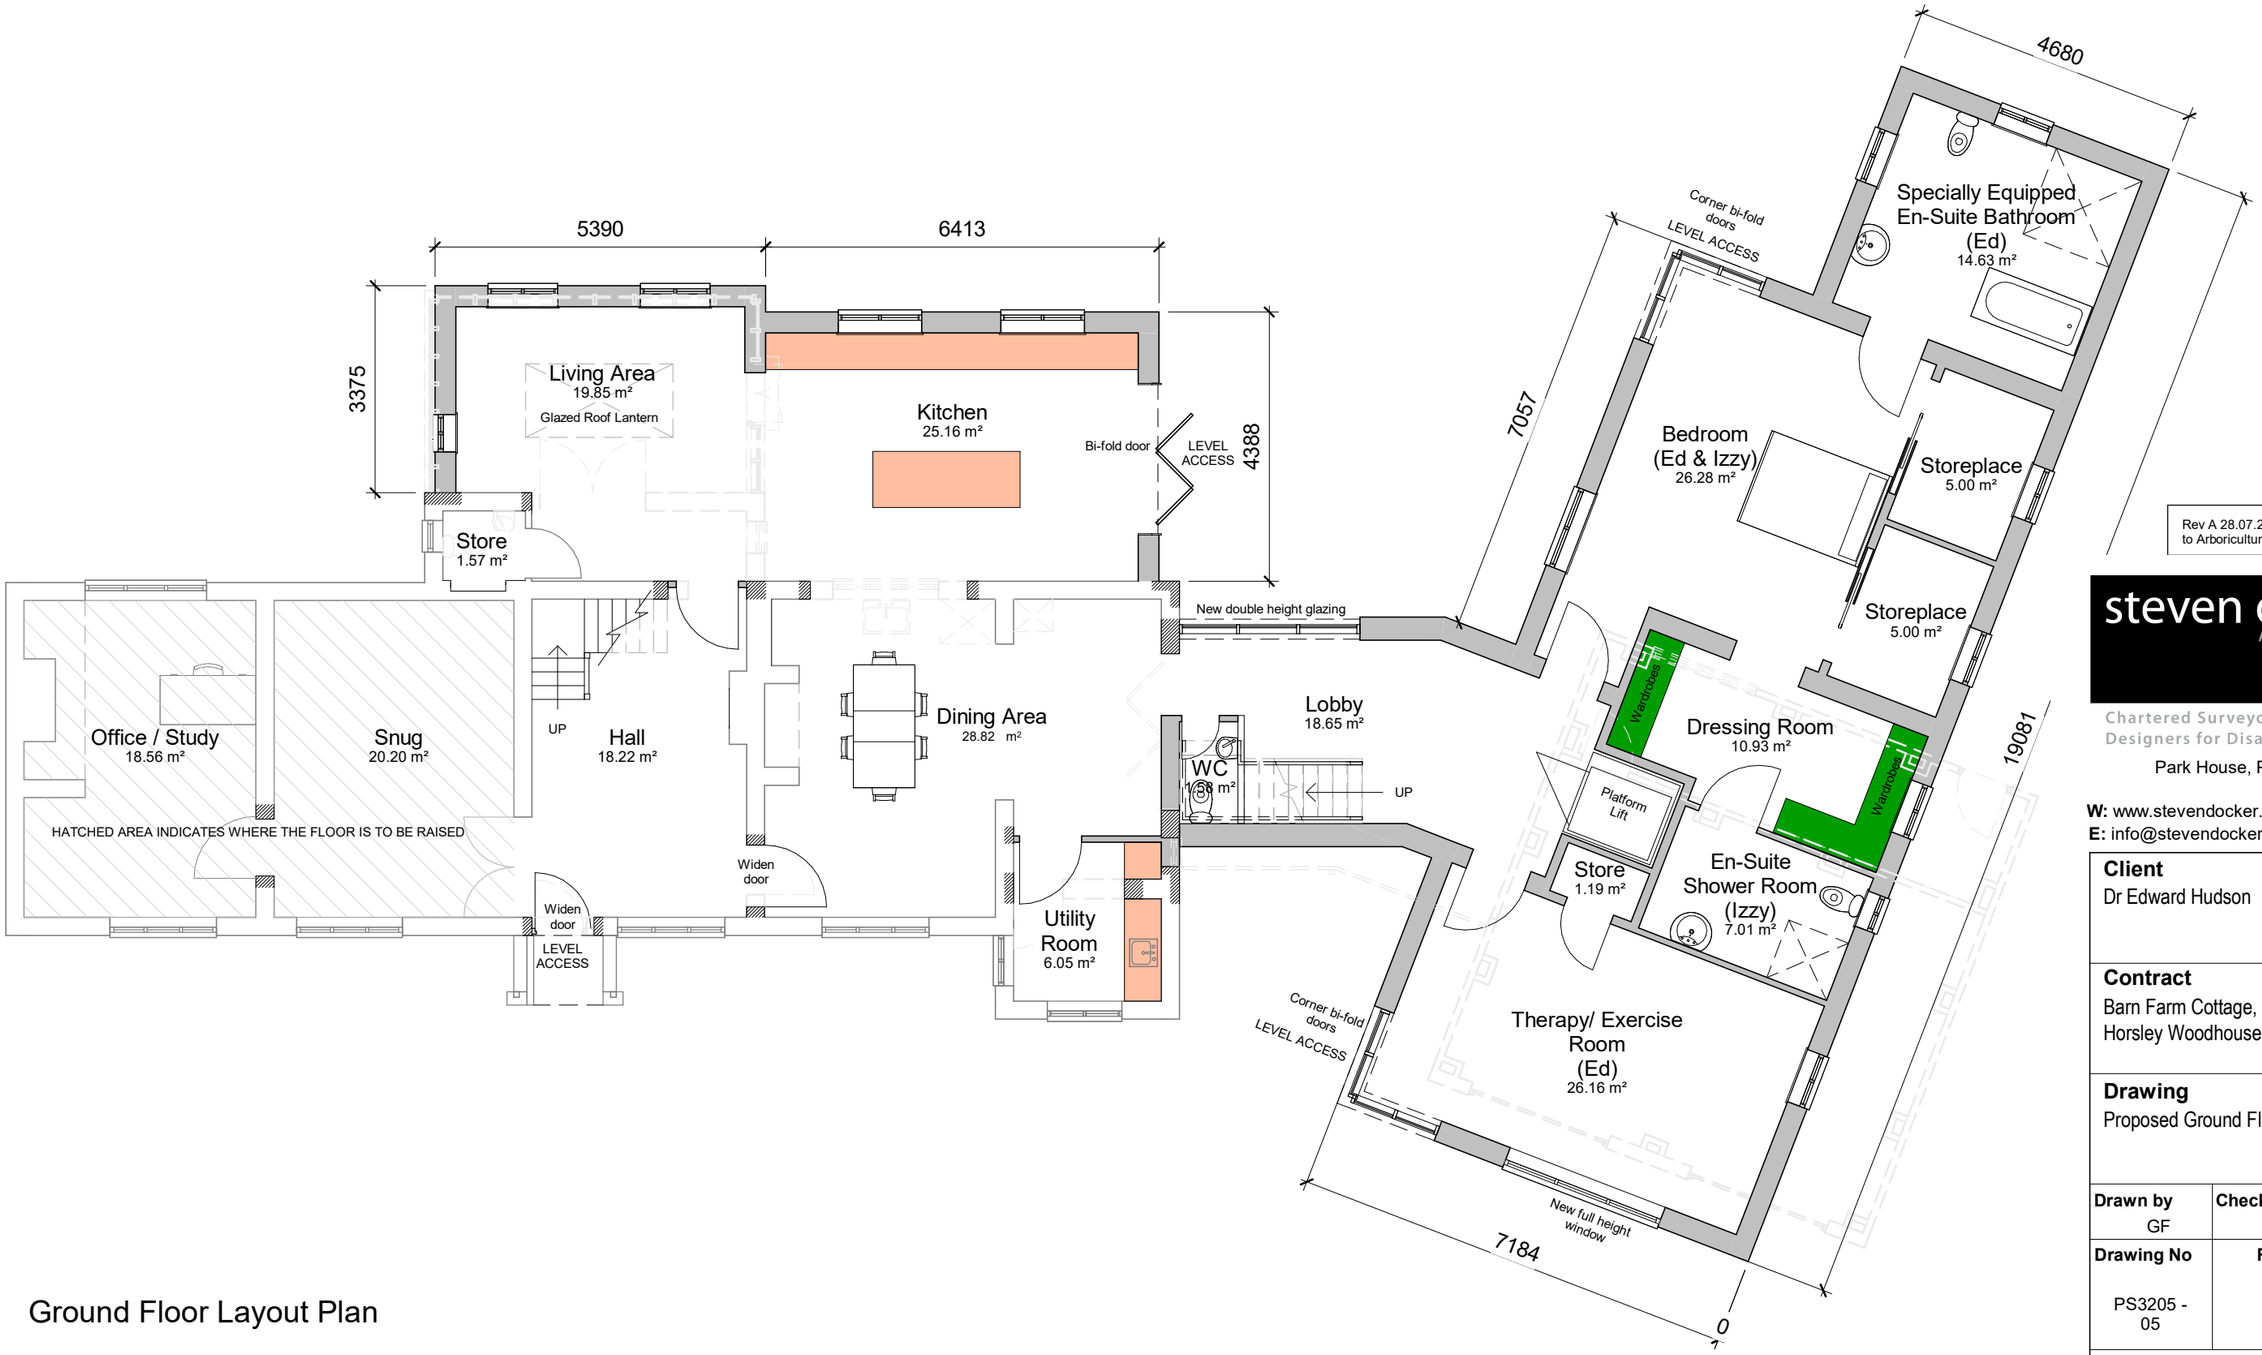

Ground Floor Layout Plan

Rev A 28.07.21 GF - Changes to scheme due to Aboricultural report findings.

steven docker ASSOCIATES

Chartered Surveyors
Designers for Disabled Individuals

Park House, Parkway, Holmes Chapel
Cheshire, CW4 7BA
W: www.stevendocker.co.uk **T:** 01477 544499
E: info@stevendocker.co.uk **F:** 01477 544433

Client
Dr Edward Hudson

Contract
Barn Farm Cottage, 24 Wood Lane,
Horsley Woodhouse, Ilkeston

Drawing
Proposed Ground Floor Layout Plan

Drawn by	Checked by	Date
GF	TD	July 2021
Drawing No	**Rev**	**Scale**
PS3205 - 05	A	1 : 100
		Size A3

COPYRIGHT
This Drawing, design proposal and its content are protected by copyright and can only be used under license and with the expressed authority of Steven Docker Associates.

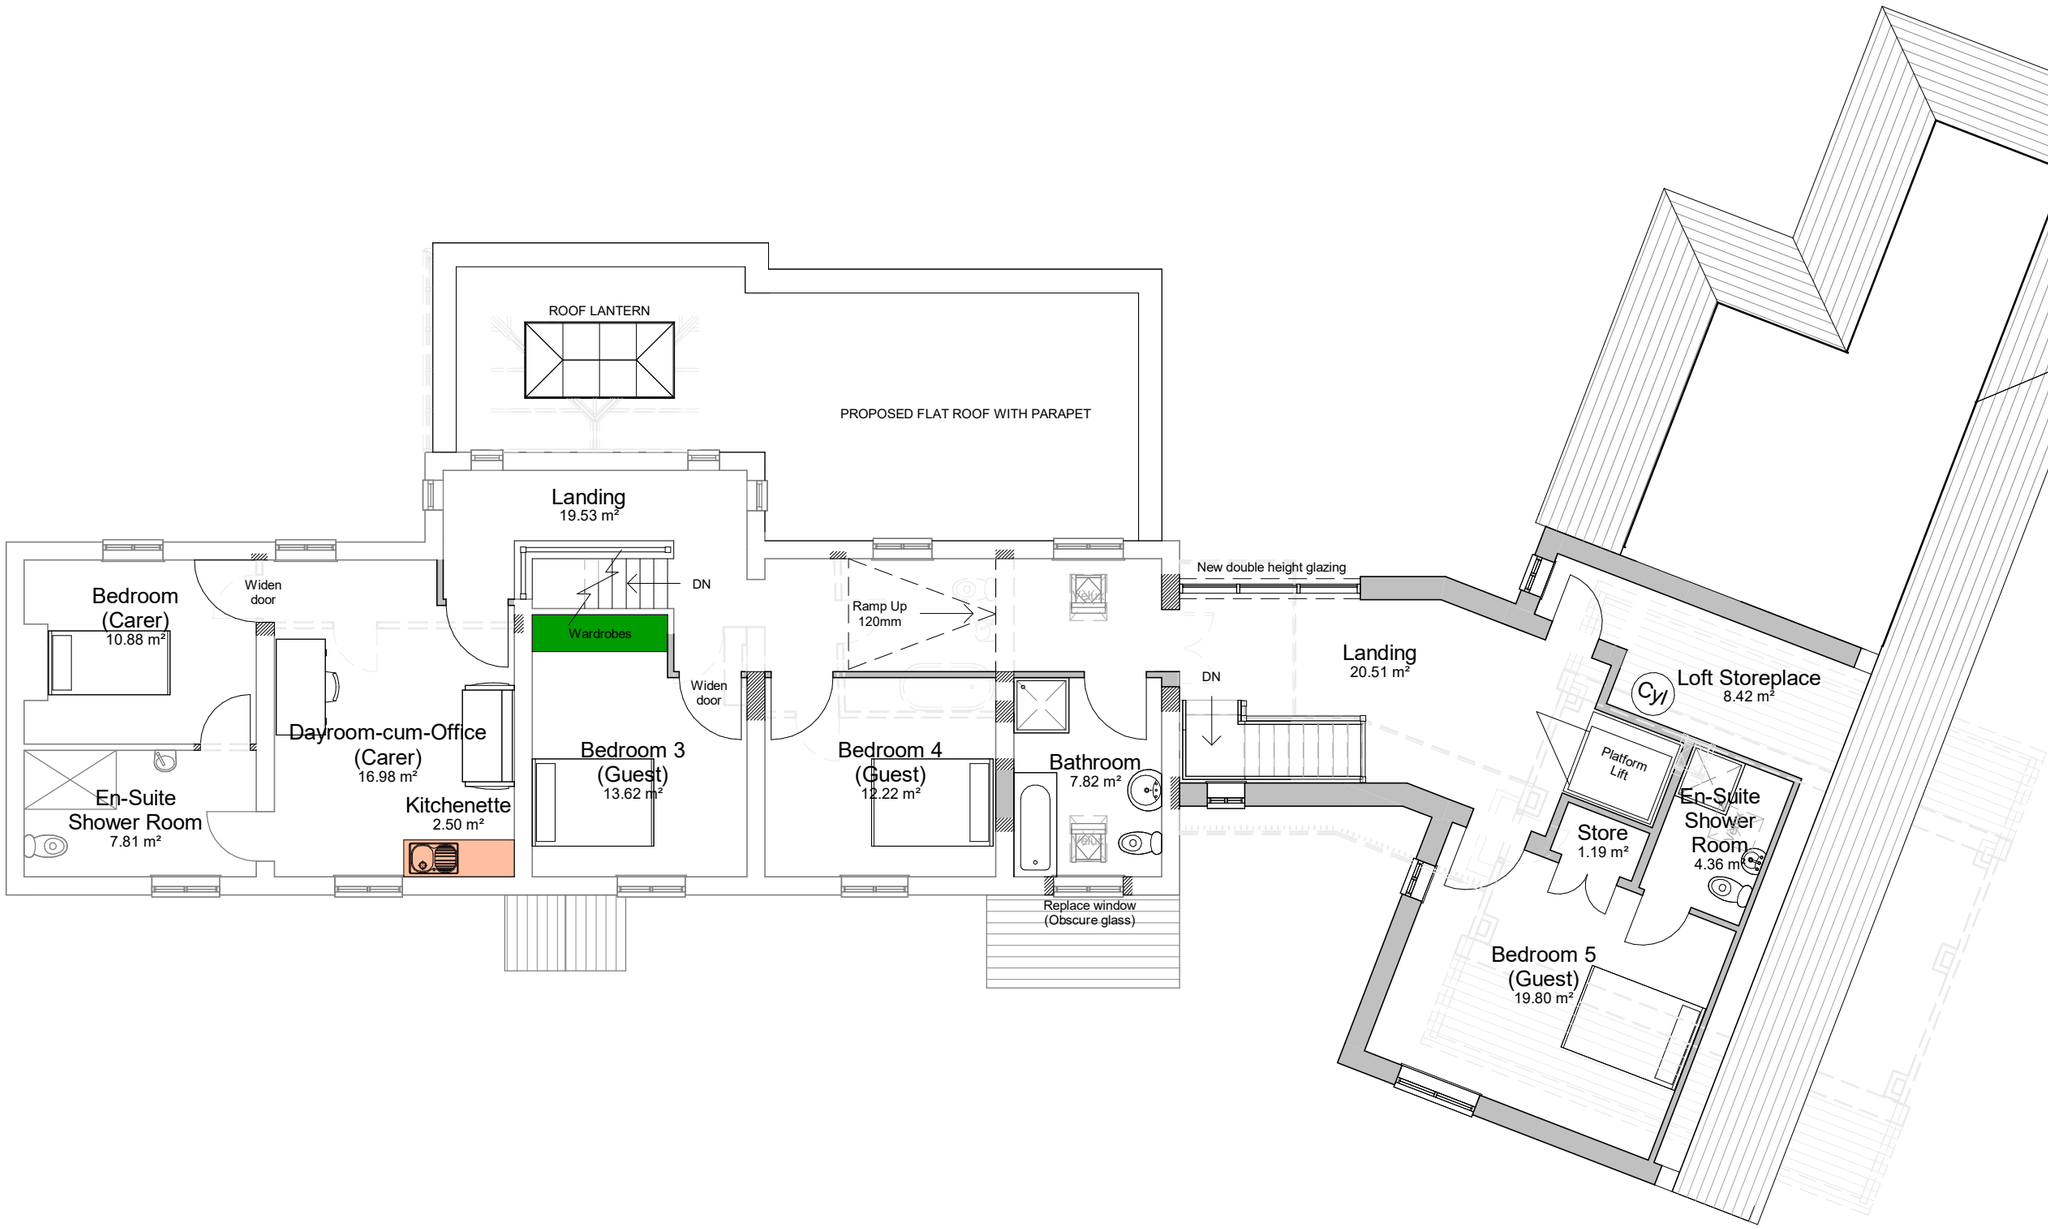

First Floor Layout Plan

Rev A 28.07.21 GF - Changes to scheme due to Arboricultural report findings.

steven docker
ASSOCIATES

Chartered Surveyors
Designers for Disabled Individuals

Park House, Parkway, Holmes Chapel
Cheshire, CW4 7BA
W: www.stevendocker.co.uk **T:** 01477 544499
E: info@stevendocker.co.uk **F:** 01477 544433

Client
Dr Edward Hudson

Contract
Barn Farm Cottage, 24 Wood Lane,
Horsley Woodhouse, Ilkeston

Drawing
Proposed First Floor Layout Plan

Drawn by	Checked by	Date
GF	TD	July 2021
Drawing No	**Rev**	**Scale**
PS3205 - 06	A	1 : 100
		Size A3

COPYRIGHT
This Drawing, design proposal and its content are protected by copyright and can only be used under license and with the expressed authority of Steven Docker Associates.



Front (South) Elevation



Side (West) Elevation

Rev A 28.07.21 - GF Changes to scheme due to Arboricultural report findings.

steven docker
ASSOCIATES
Chartered Surveyors
Designers for Disabled Individuals
Park House, Parkway, Holmes Chapel
Cheshire, CW4 7BA
W: www.stevendocker.co.uk **T:** 01477 544499
E: info@stevendocker.co.uk **F:** 01477 544433

Client
Dr Edward Hudson

Contract
Barn Farm Cottage, 24 Wood Lane, Horsley Woodhouse, Ilkeston

Drawing
Proposed Elevations - Front and Side

Drawn by	Checked by	Date
GF	TD	July 2021
Drawing No	**Rev**	**Scale**
PS3205 - 07	A	1 : 100
		Size A3

COPYRIGHT
This Drawing, design proposal and its content are protected by copyright and can only be used under license and with the expressed authority of Steven Docker Associates.



Rear (North) Elevation



Side (East) Elevation

Rev A 28.07.21 - GF Changes to scheme due to Arboricultural report findings.

steven docker
ASSOCIATES

Chartered Surveyors
Designers for Disabled Individuals

Park House, Parkway, Holmes Chapel
Cheshire, CW4 7BA
W: www.stevendocker.co.uk **T:** 01477 544499
E: info@stevendocker.co.uk **F:** 01477 544433

Client
Dr Edward Hudson

Contract
Barn Farm Cottage, 24 Wood Lane,
Horsley Woodhouse, Ilkeston

Drawing
Proposed Elevations - Rear and Side

Drawn by	Checked by	Date
GF	TD	July 2021
Drawing No	**Rev**	**Scale**
PS3205 - 08	A	1 : 100
		Size A3

COPYRIGHT
This Drawing, design proposal and its content are protected by copyright and can only be used under license and with the expressed authority of Steven Docker Associates.



3D View Front - Approach along driveway



3D View Front - looking North

Rev A 28.07.21 - Changes to scheme due to Arboricultural report findings.

steven docker ASSOCIATES

Chartered Surveyors
Designers for Disabled Individuals

Park House, Parkway, Holmes Chapel
Cheshire, CW4 7BA
W: www.stevendocker.co.uk **T:** 01477 544499
E: info@stevendocker.co.uk **F:** 01477 544433

Client
Dr Edward Hudson

Contract
Barn Farm Cottage, 24 Wood Lane,
Horsley Woodhouse, Ilkeston

Drawing
3D Views - Front

Drawn by	Checked by	Date
GF	TD	July 2021
Drawing No	**Rev**	**Scale**
PS3205 - 09	A	
		Size A3

COPYRIGHT
This Drawing, design proposal and its content are protected by copyright and can only be used under license and with the expressed authority of Steven Docker Associates.

PLANNING DRAWINGS



3D View - Rear (looking South)



3D View - Rear (looking East)

Rev A 28.07.21 - Changes to scheme due to Arboricultural report findings.

steven docker ASSOCIATES

Chartered Surveyors
Designers for Disabled Individuals

Park House, Parkway, Holmes Chapel
Cheshire, CW4 7BA
W: www.stevendocker.co.uk **T:** 01477 544499
E: info@stevendocker.co.uk **F:** 01477 544433

Client
Dr Edward Hudson

Contract
Barn Farm Cottage, 24 Wood Lane,
Horsley Woodhouse, Ilkeston

Drawing
3D Views - Rear

Drawn by	Checked by	Date
GF	TD	July 2021
Drawing No	**Rev**	**Scale**
PS3205 - 10	A	
		Size A3

COPYRIGHT
This Drawing, design proposal and its content are protected by copyright and can only be used under license and with the expressed authority of Steven Docker Associates.