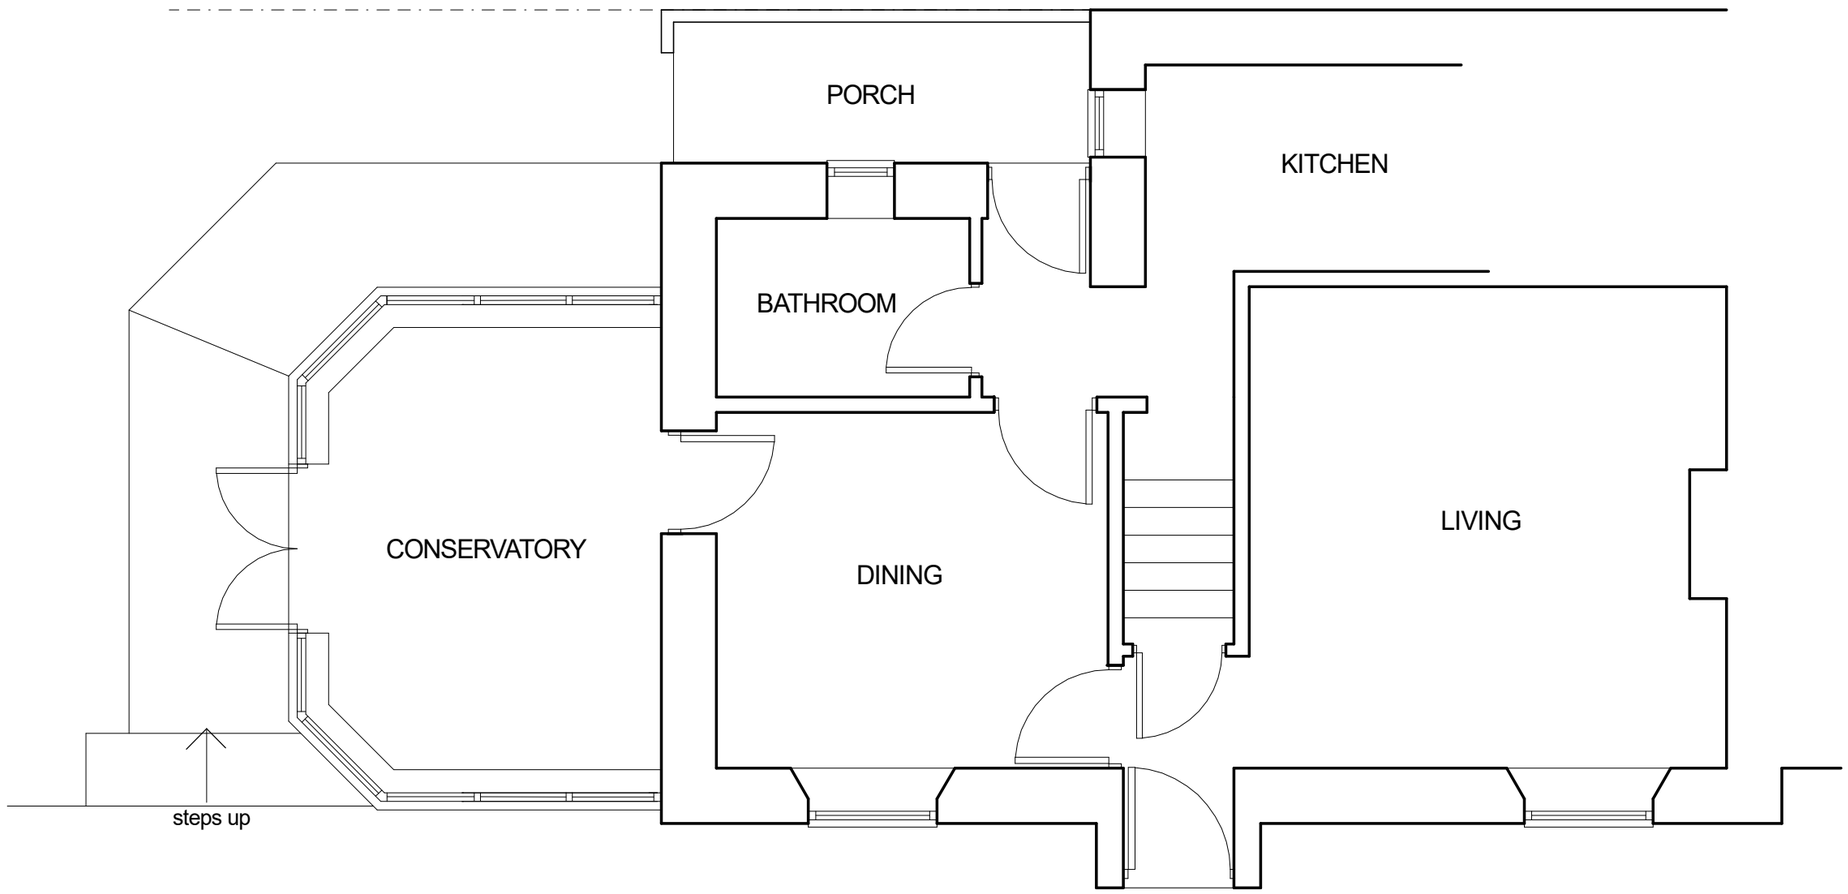

EXISTING PLAN

PLANNING/BUILDING REGULATIONS DRAWING

All dimensions to be confirmed on site

Proposed Extension at:
9 Sunny Hill Milford Belper DE56 0QR
for Mrs K Hoult

SCALE 1:50@A3	DATE July 2021	REF. 200721/1

design connexions
Architectural Services
25 Linsdale Gardens Gedling
Nottingham NG4 4GY
Tel. 07760 215478
e-mail: outandup@protonmail.com
www.designconnexions.co.uk