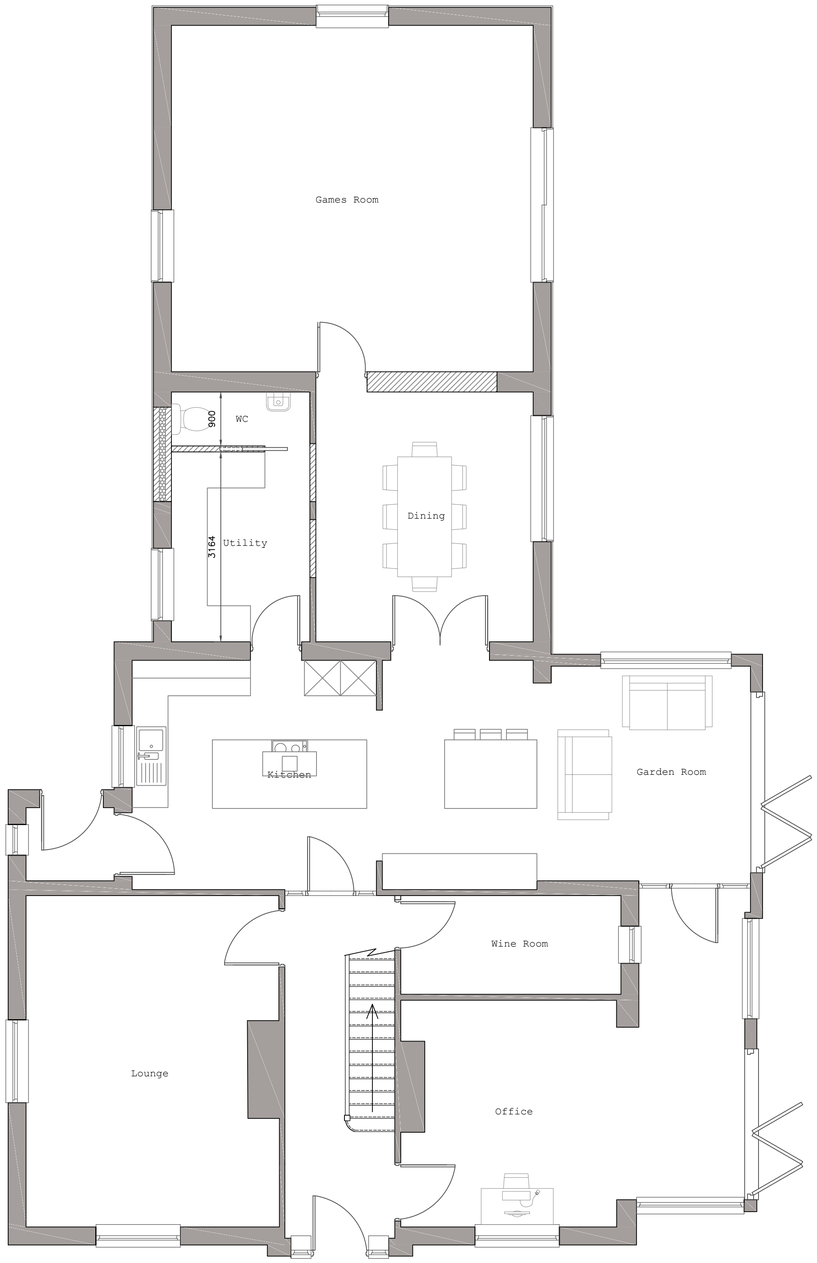

PROPOSED GROUND FLOOR LAYOUT (SCALE 1:50)

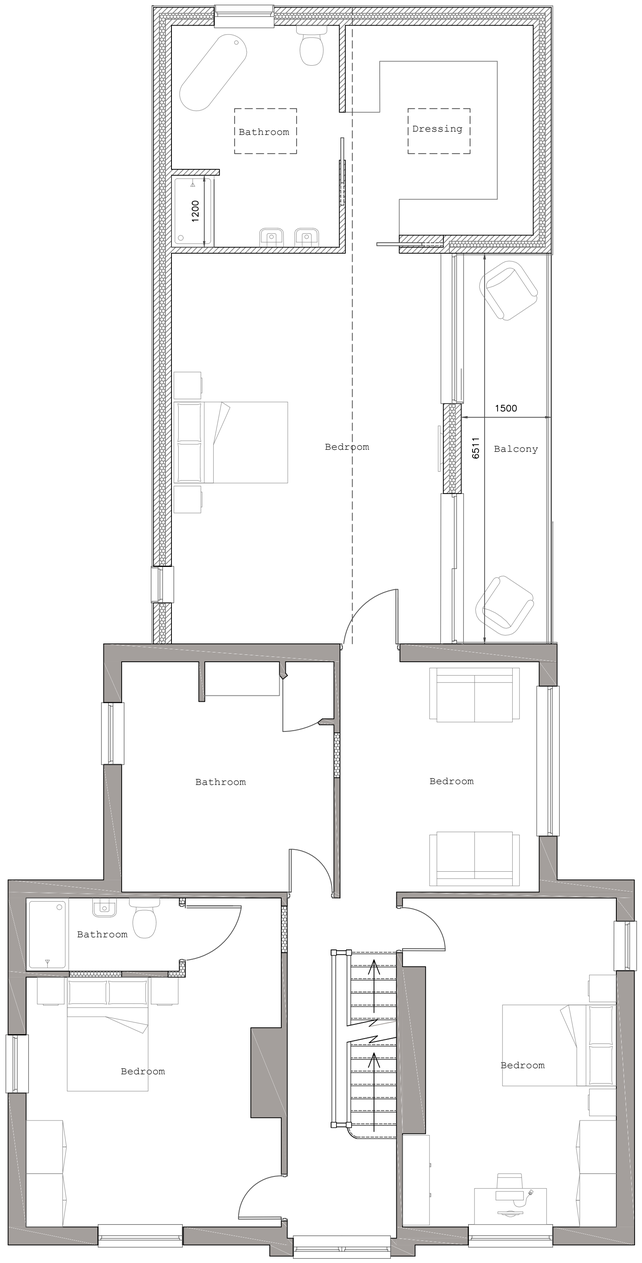

PROPOSED FIRST FLOOR LAYOUT (SCALE 1:50)

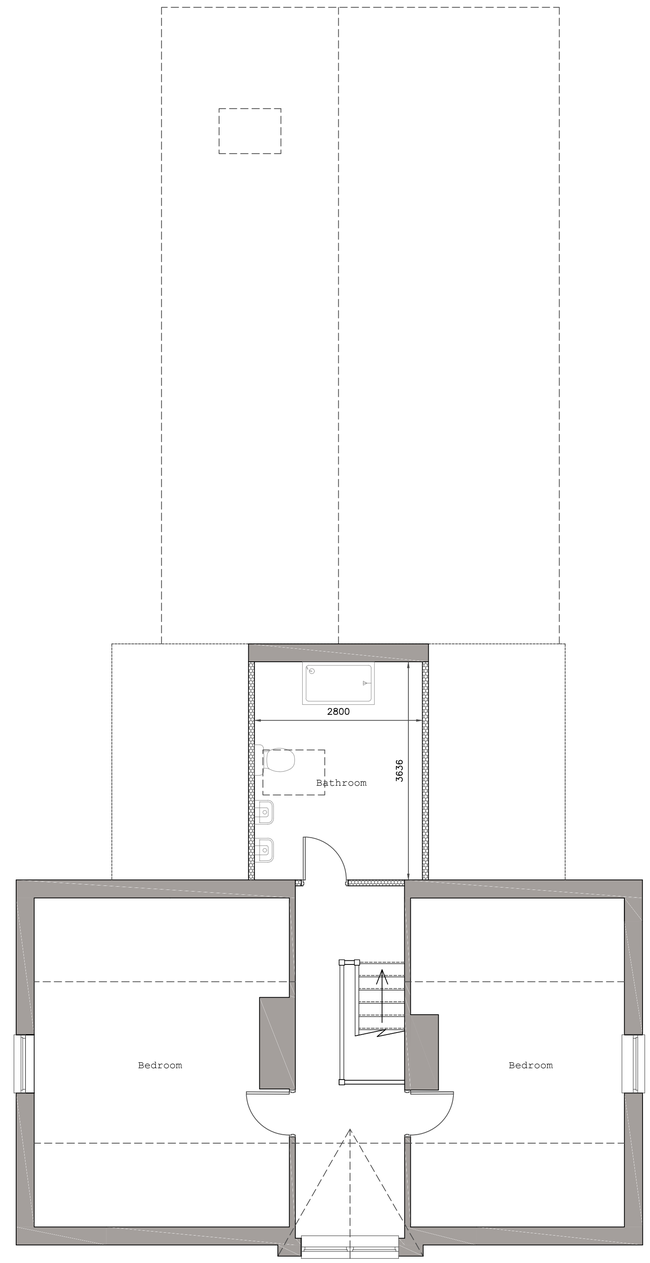

PROPOSED SECOND FLOOR LAYOUT (SCALE 1:50)

REV:	AMENDMENTS:	DRN:	CHK:	APP:	DATE:
C	Drawing updated	RGG			28 July 21
B	Drawing updated	RGG			4 July 21
A	Drawing updated	RGG			11 June 21

STATUS: FOR PLANNING

DRAWN BY:	CHECKED BY:	APPROVED BY:	SCALE:
RGG			1:50
DATE: 19 Apr 21	DATE:	DATE:	

ORIGINAL DRAWING SIZE A1 x 594 (A1)

A&I DESIGNS Property Design & Planning
3 Thompson Close, Mickleover, Derby, DE3 0AU
07999 748 532
a.i.designs@outlook.com

CLIENT: David Shepherd & Inderpreet Chahal

PROJECT: The Farmhouse, Twenty Acre Farm
Ridding Lane, Dalbury Lees
Ashbourne, DE6 5BG

DRAWING TITLE: Proposed Layouts

DRAWING NUMBER: 2179-003 C