

0M 10M 20M
SCALE BAR

OS MAP SCALE: 1:1250 @A3

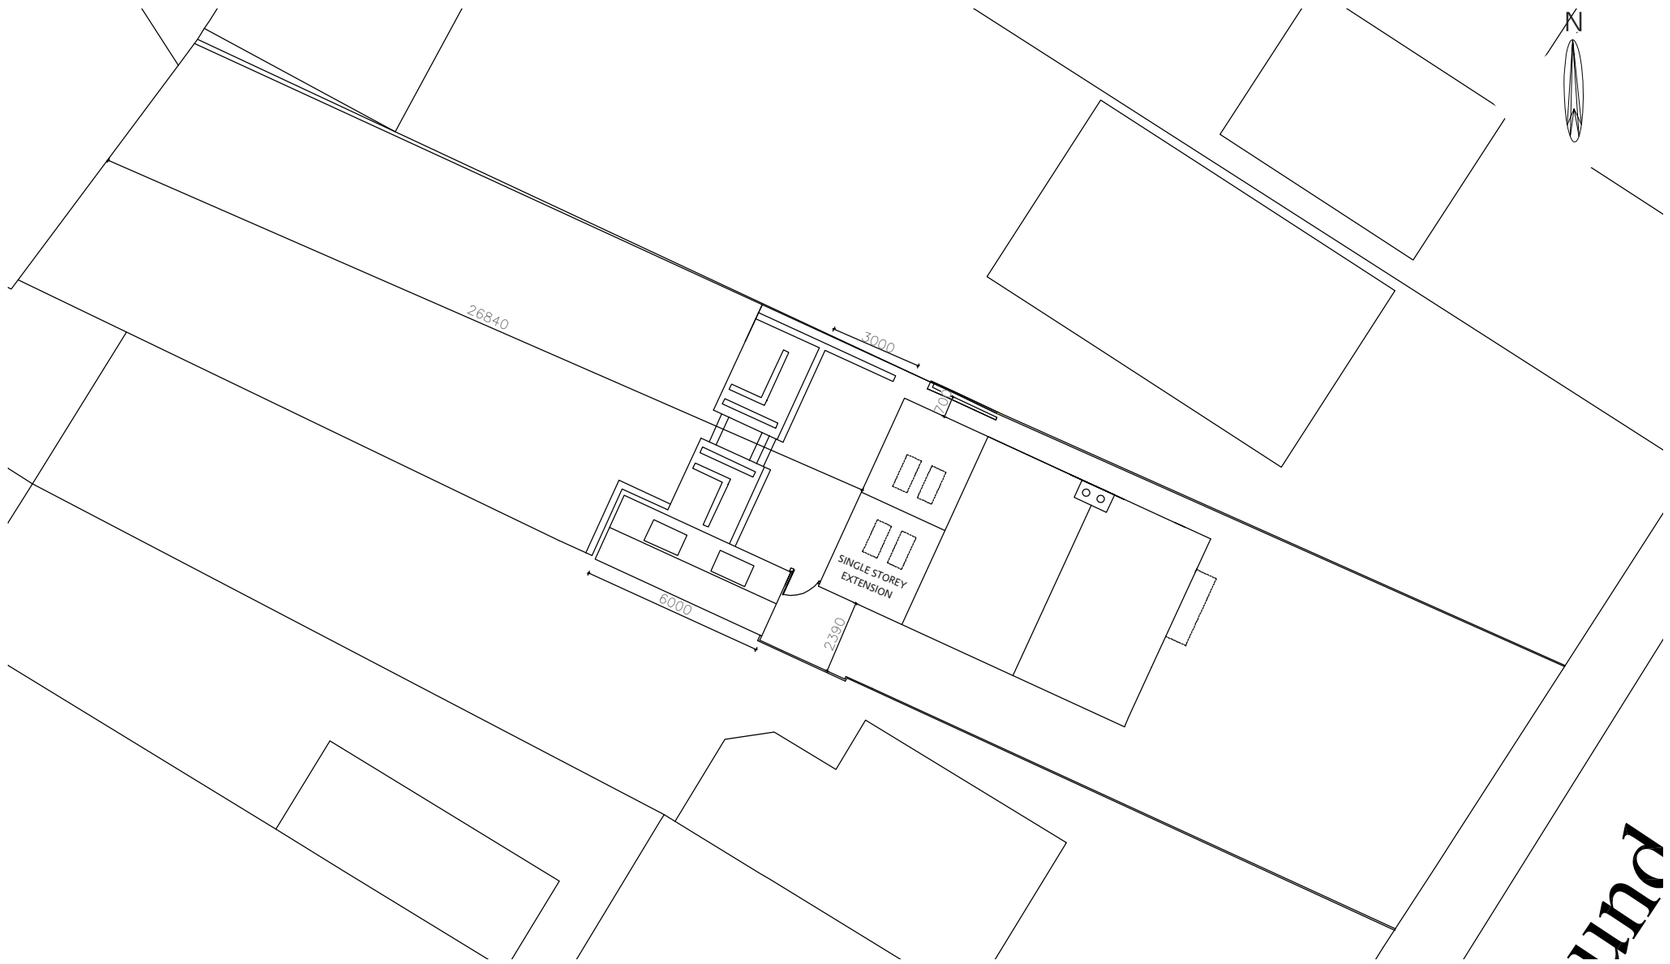

0M 4M 8M
SCALE BAR

PROPOSED SITE PLAN SCALE: 1:200 @A3

This drawing is for the purposes of a planning application only. All dimensions are approximate, no topographical survey was taken, and must be checked on site prior to any further technical work and construction is taken.

Project: 71 Far Laund, Belper

Client: Mr & Mrs Wainwright

Title: OS Map & Site Plan

Job/ Dwg No:1161/05 **Date:** 25/07/21

extended ideas.co.uk

Extended Ideas, 37 Carlton Avenue, Shelton Lock, Derby DE24 9EJ.
t: 01332 416448 e: inspire@extendedideas co.uk

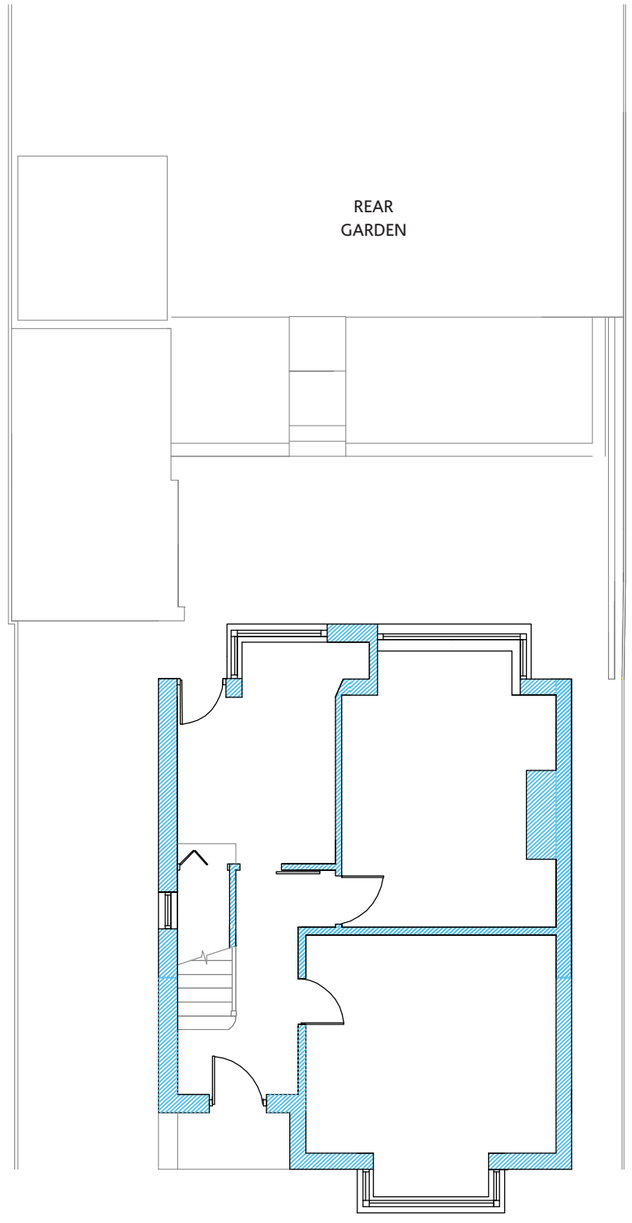

EXISTING

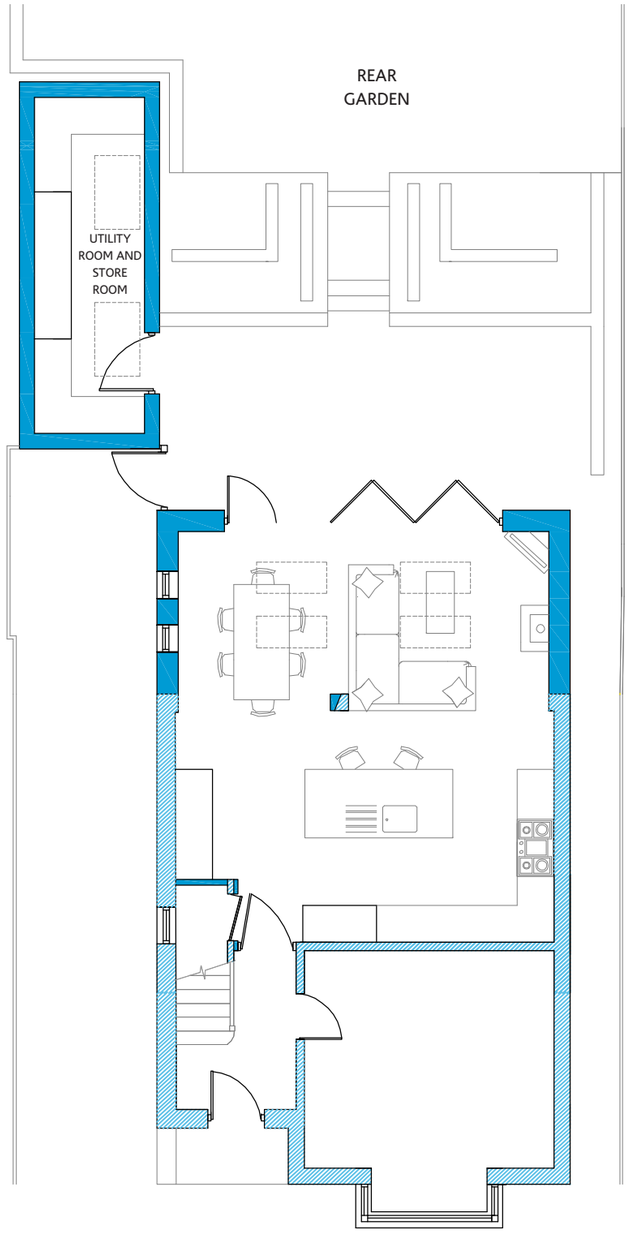

PROPOSED

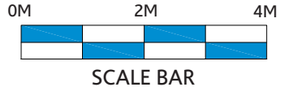

This drawing is for the purposes of a planning application only. All dimensions are approximate, no topographical survey was taken, and must be checked on site prior to any further technical work and construction is taken.

Project: 71 Far Laund, Belper

Client: Mr & Mrs Wainwright

Title: Ground Floor Plans **Scale:** 1:100@A3

Job/ Dwg No:1161/06 **Date:** 25/07/21

extended ideas.co.uk

Extended Ideas, 37 Carlton Avenue, Shelton Lock, Derby DE24 9EJ.
t: 01332 416448 e: inspire@extendedideas co.uk



SIDE ELEVATION



SIDE ELEVATION



FRONT ELEVATION

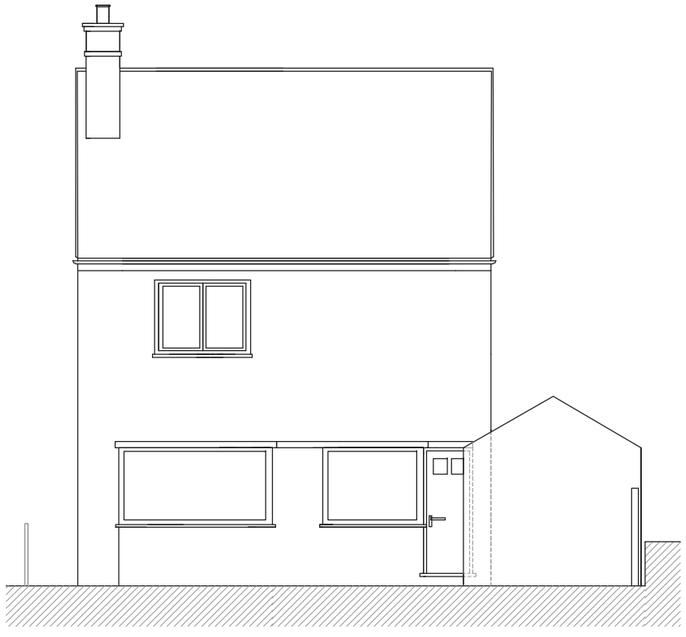

REAR ELEVATION

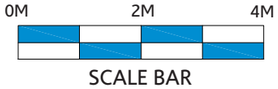

SCALE BAR

This drawing is for the purposes of a planning application only. All dimensions are approximate, no topographical survey was taken, and must be checked on site prior to any further technical work and construction is taken.

Project: 71 Far Laund, Belper

Client: Mr & Mrs Wainwright

Title: EXISTING ELEVATIONS **SCALE:** 1:100 @A3

Job/ Dwg No:1161/07 **Date:** 25/07/21

extended ideas.co.uk

Extended Ideas, 37 Carlton Avenue, Shelton Lock, Derby DE24 9EJ.
t: 01332 416448 e: inspire@extendedideas co.uk

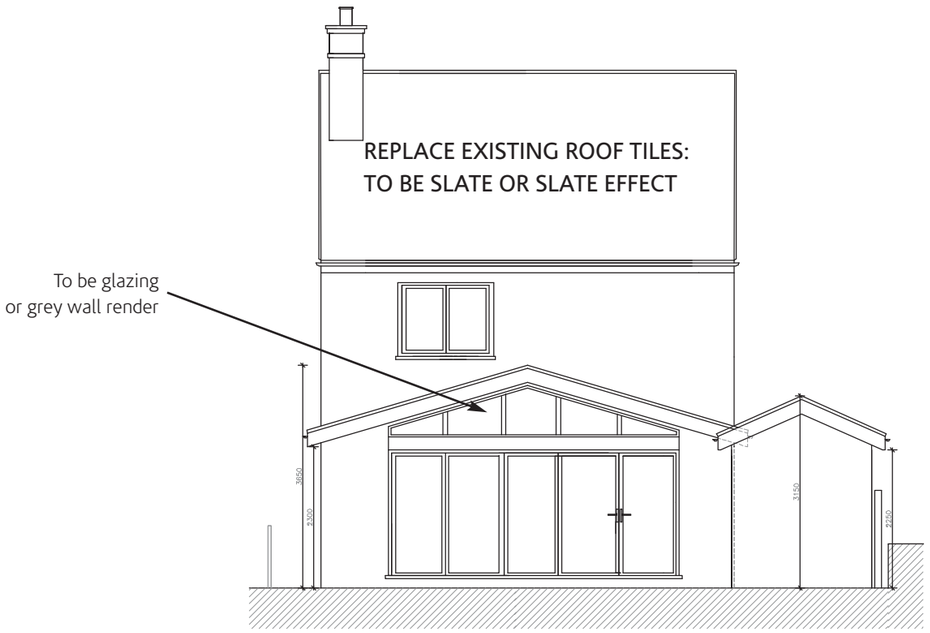

REAR ELEVATION



FRONT ELEVATION

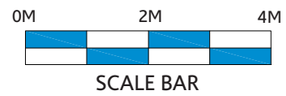

SCALE BAR



REAR VIEW OF PROPOSAL

PROPOSED MATERIALS

-GREY WINDOW & DOOR FRAMES
- GREY WALL RENDER
- GREY GUTTERS & FASCIAS
- SLATE OR SLATE EFFECT ROOF TILES

This drawing is for the purposes of a planning application only.
All dimensions are approximate, no topographical survey was taken, and must be checked on site prior to any further technical work and construction is taken.

Project: 71 Far Laund, Belper

Client: Mr & Mrs Wainwright

Title: PROPOSED ELEVATIONS **SCALE:** 1:100 @A3

Job/ Dwg No:1161/08 **Date:** 25/07/21

extended ideas.co.uk

Extended Ideas, 37 Carlton Avenue, Shelton Lock, Derby DE24 9EJ.
t: 01332 416448 e: inspire@extendedideas co.uk



SIDE ELEVATION



SIDE ELEVATION

This drawing is for the purposes of a planning application only. All dimensions are approximate, no topographical survey was taken, and must be checked on site prior to any further technical work and construction is taken.

Project: 71 Far Laund, Belper

Client: Mr & Mrs Wainwright

Title: PROPOSED ELEVATIONS **SCALE:** 1:100 @A3

Job/ Dwg No:1161/09 **Date:** 25/07/21

extended ideas.co.uk

Extended Ideas, 37 Carlton Avenue, Shelton Lock, Derby DE24 9EJ.
t: 01332 416448 e: inspire@extendedideas co.uk