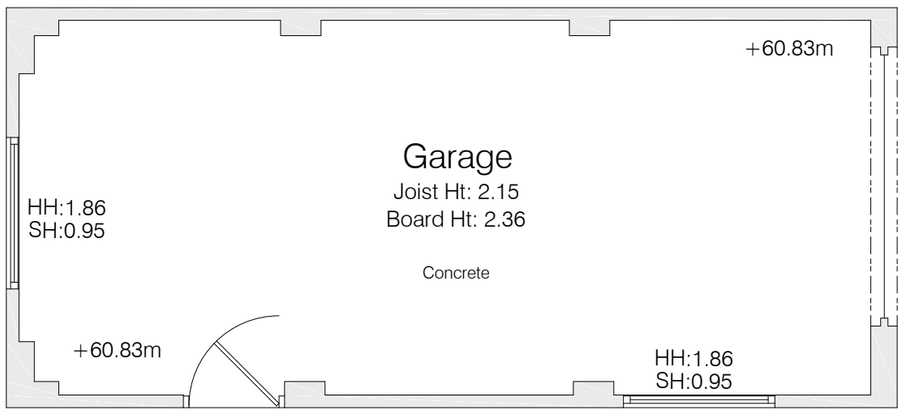

Scale 1:50

0 1 2 3 4 5

GROUND FLOOR PLAN



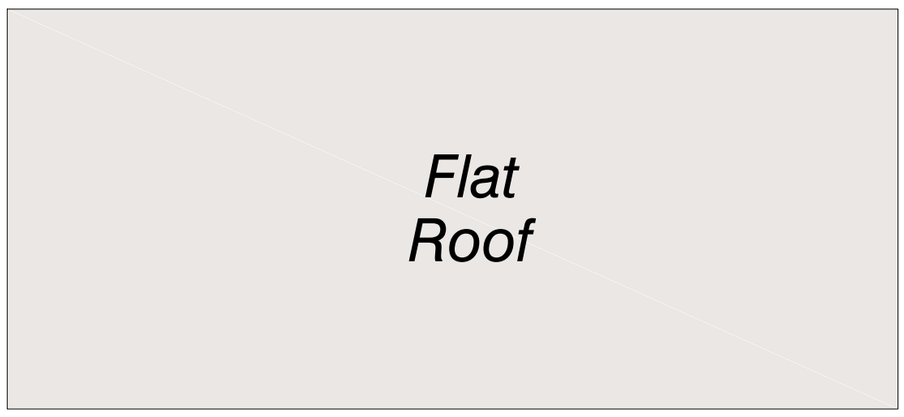

FIRST FLOOR PLAN

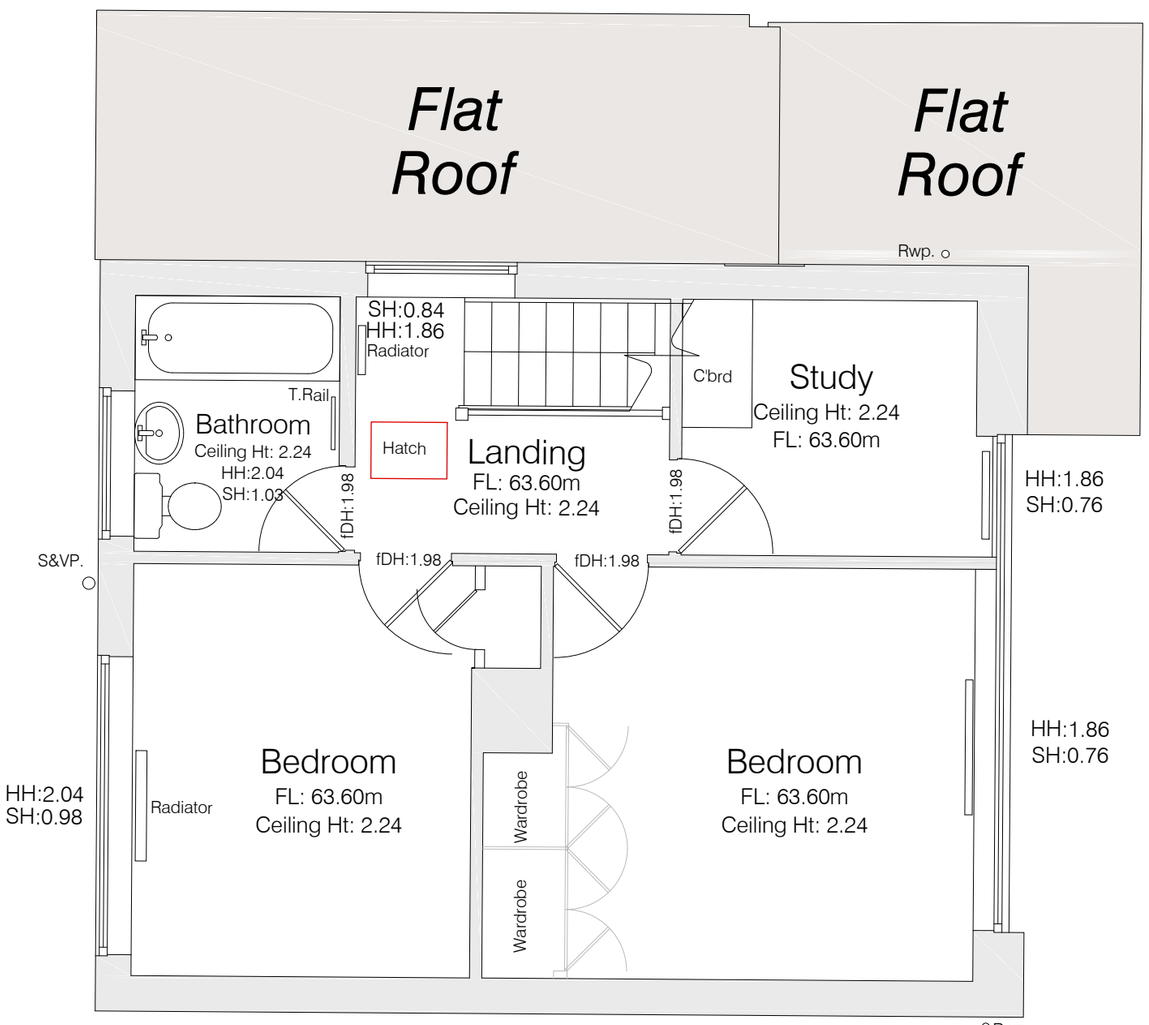

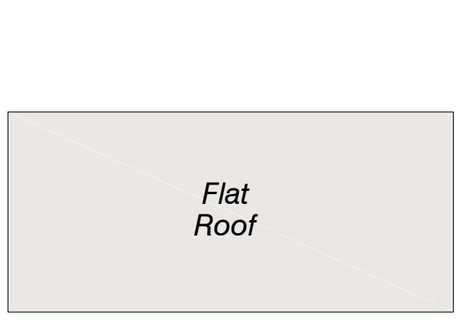

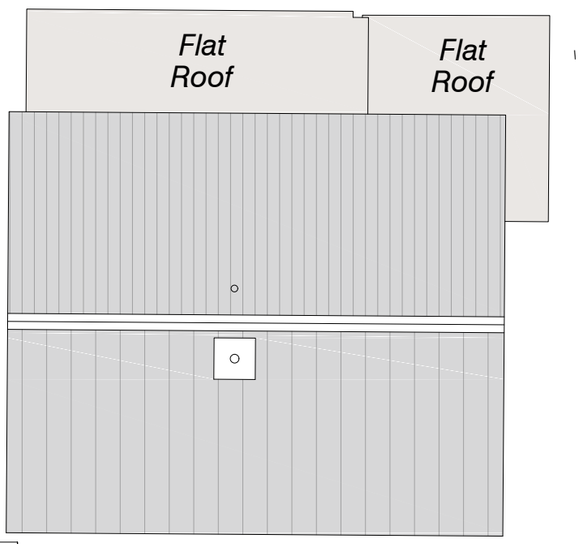

ROOF LAYOUT PLAN

Scale 1:100

0 1 2 3 4 5 10





S.G ARCHITECTURAL DESIGN
Tel: 07817034426. sgarchitecturaldesign@gmail.com.
www.sgarchitecturaldesign.com

27 GILBERT CRESCENT, DUFFIELD, DE564FW

03 - EXISTING PLANS

SG PROJECT NO.	PAPER SIZE	DRAWN BY
205	A2	SG
REVISION	SCALE@	
PLANNING	1:50	

Drawing measurements shall not be obtained by scaling. Verify all dimensions prior to construction. Immediately report any discrepancies on this document to SG ARCHITECTURAL DESIGN.

REV.	DESCRIPTION	DATE	BY	CHK'D
P1	FIRST ISSUE	19-05-21	SG	SG