S.G ARCHITECTURAL DESIGN
Tel: 07817034426. sgarchitecturaldesign@gmail.com.
www.sgarchitecturaldesign.com

27 GILBERT CRESCENT, DUFFIELD, DE564FW

01 - EXISTING PLANS & BLOCK PLAN

PROJECT NO	PAPER SIZE	DRAWN BY
205	A1	SG
STATUS	SCALE	
PLANNING	1:100	

Drawing measurements shall not be obtained by scaling. Verify all dimensions prior to construction. Immediately report any discrepancies on this document to SG ARCHITECTURAL DESIGN.

REV.	DESCRIPTION	DATE	BY	CHK'D
P1	FIRST ISSUE	19-05-21	SG	SG

Scale 1:100
0 1 2 3 4 5 10

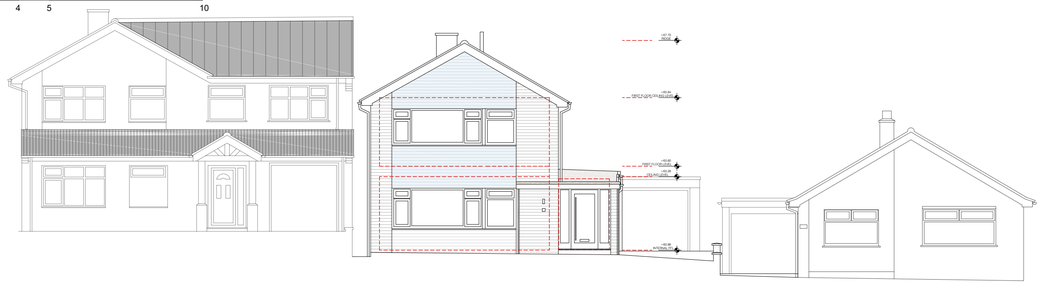



Datum: 55.00m.
Elevation 1.

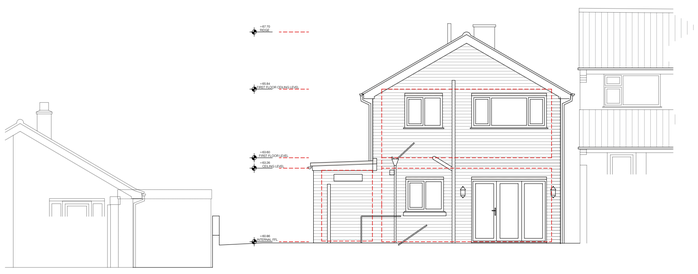

Datum: 55.00m.
Elevation 2.

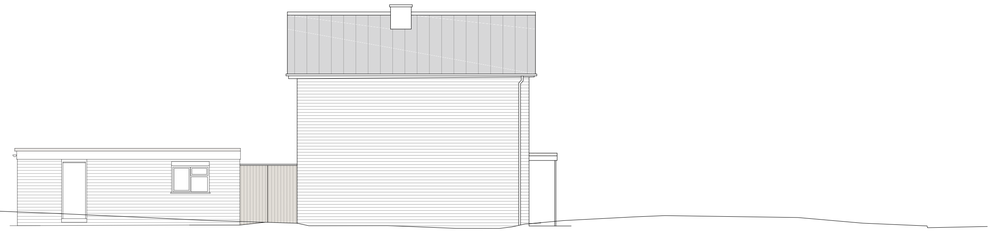

Datum: 55.00m.
Elevation 3.



Datum: 55.00m.
Elevation 4.

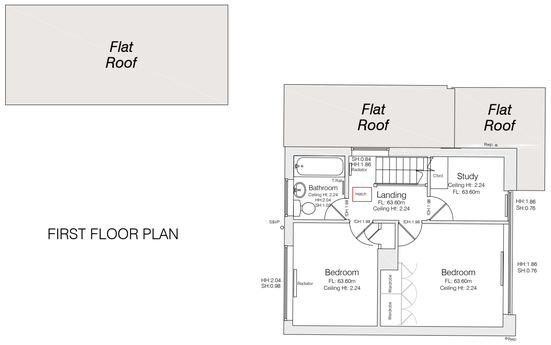

FIRST FLOOR PLAN

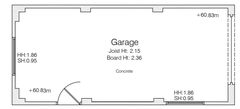

GROUND FLOOR PLAN

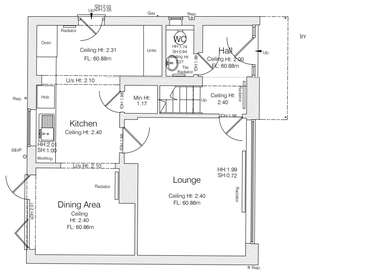

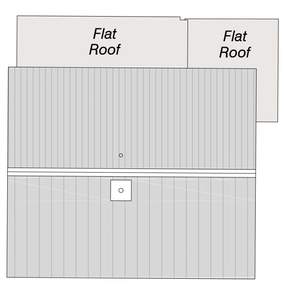

ROOF LAYOUT PLAN



