Scale 1:50

0 1 2 3 4 5

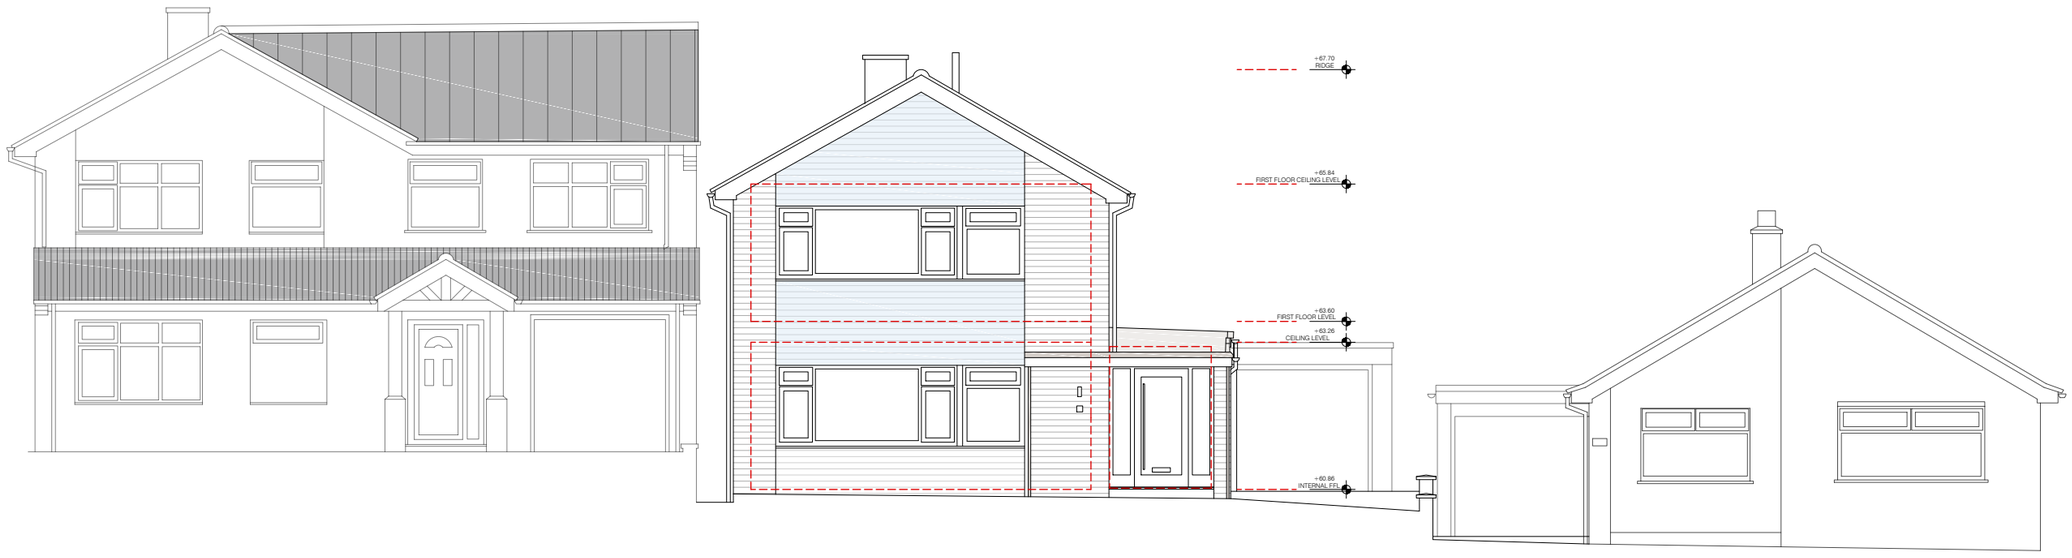

Datum: 55.00m.

Elevation 1.

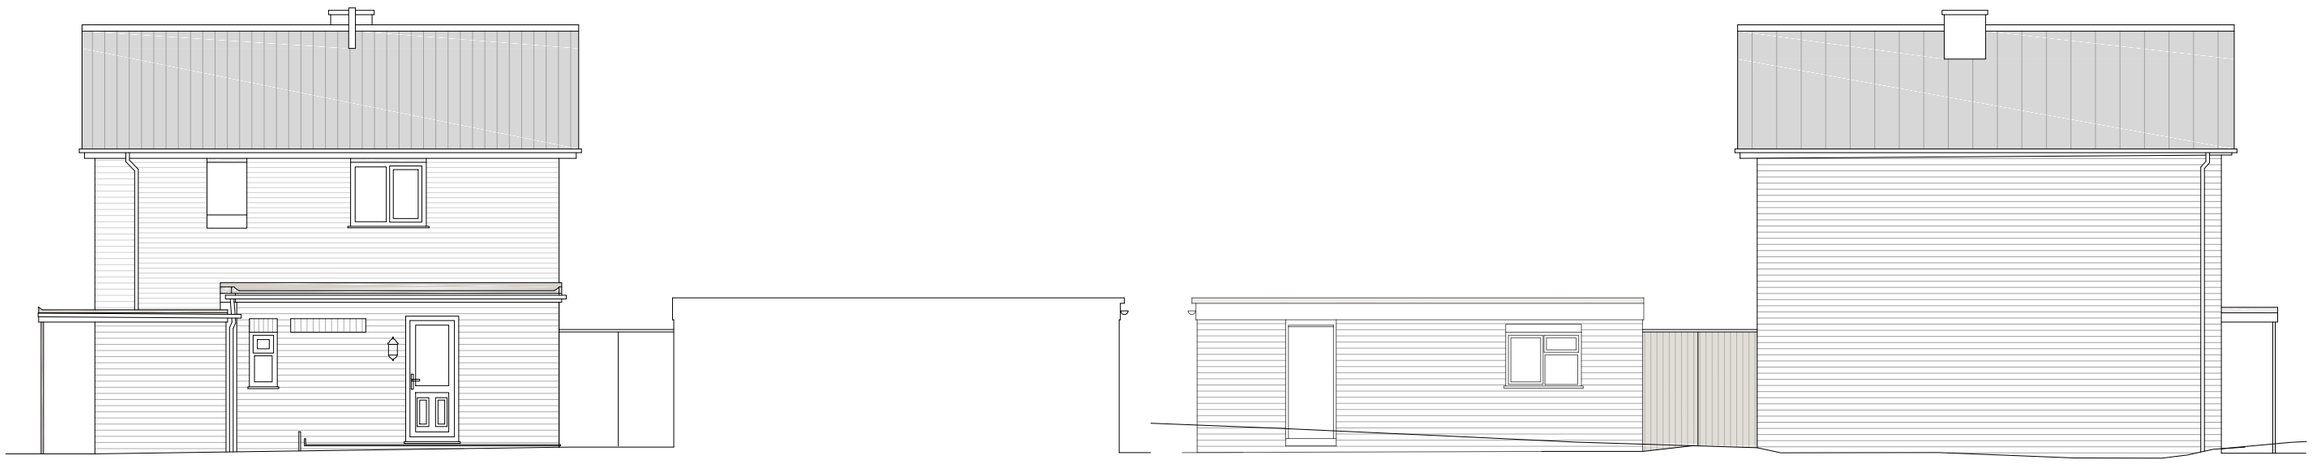

Datum: 55.00m.

Elevation 2.

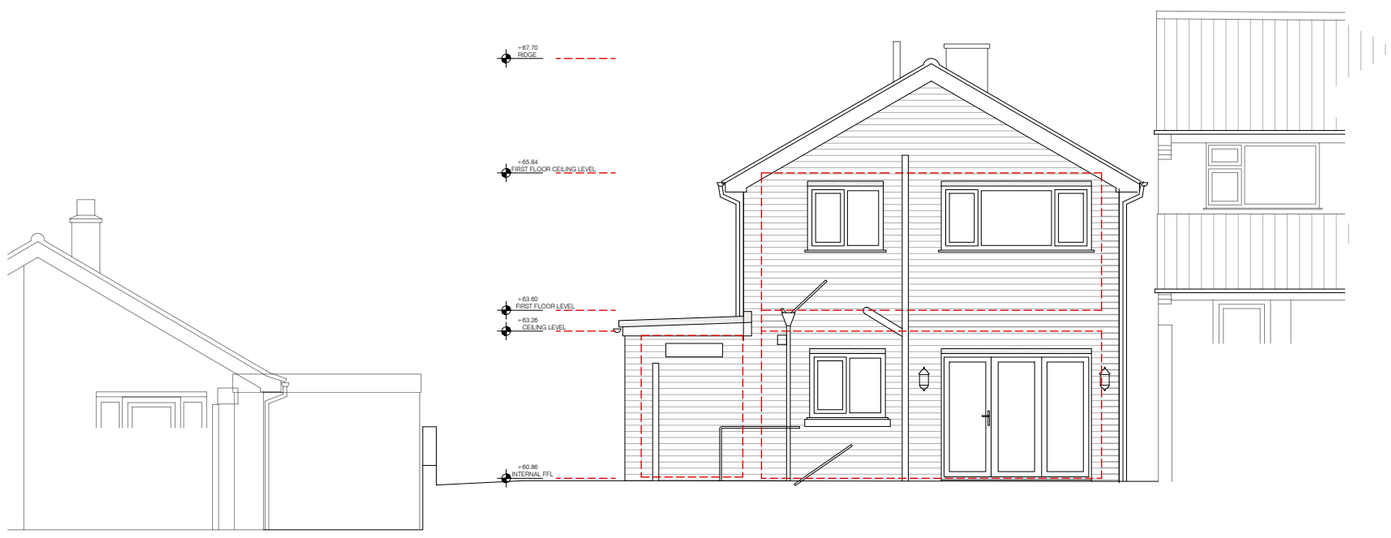

Datum: 55.00m.

Elevation 3.





Scale 1:100

0 1 2 3 4 5 10

S.G ARCHITECTURAL DESIGN

Tel: 07817034426. sgarchitecturaldesign@gmail.com.

www.sgarchitecturaldesign.com

27 GILBERT CRESCENT, DUFFIELD, DE564FW

04 - EXISTING ELEVATIONS

SG PROJECT NO.	PAPER SIZE	DRAWN BY
205	A2	SG

REVISION: PLANNING

SCALE@: 1:50

Drawing measurements shall not be obtained by scaling. Verify all dimensions prior to construction. Immediately report any discrepancies on this document to SG ARCHITECTURAL DESIGN.

REV.	DESCRIPTION	DATE	BY	CHK'D
P1	FIRST ISSUE	19-05-21	SG	SG