S.G ARCHITECTURAL DESIGN
Tel: 07817034426. sgarchitecturaldesign@gmail.com.
www.sgarchitecturaldesign.com

27 GILBERT CRESCENT, DUFFIELD, DE564FW

08 - PROPOSED PLANS & BLOCK PLAN

SCHEDULE No	PAPER SIZE	DRAWN
205	A1	SG

STATUS: PLANNING
SCALES: 1:100

Drawing measurements shall not be obtained by scaling. Verify all dimensions prior to construction. Immediately report any discrepancies on this document to SG ARCHITECTURAL DESIGN.

REV.	DESCRIPTION	DATE	BY	CHK'D
P1	FIRST ISSUE	18-07-21	SG	SG

Scale 1:100
0 1 2 3 4 5 10



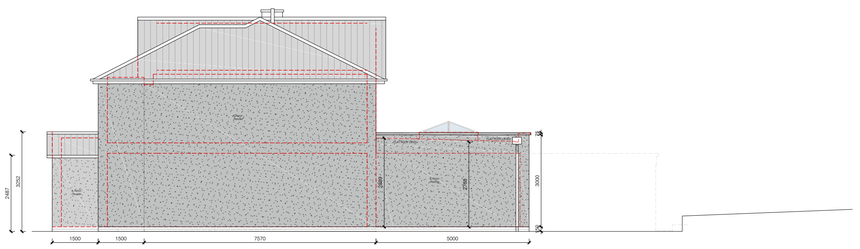

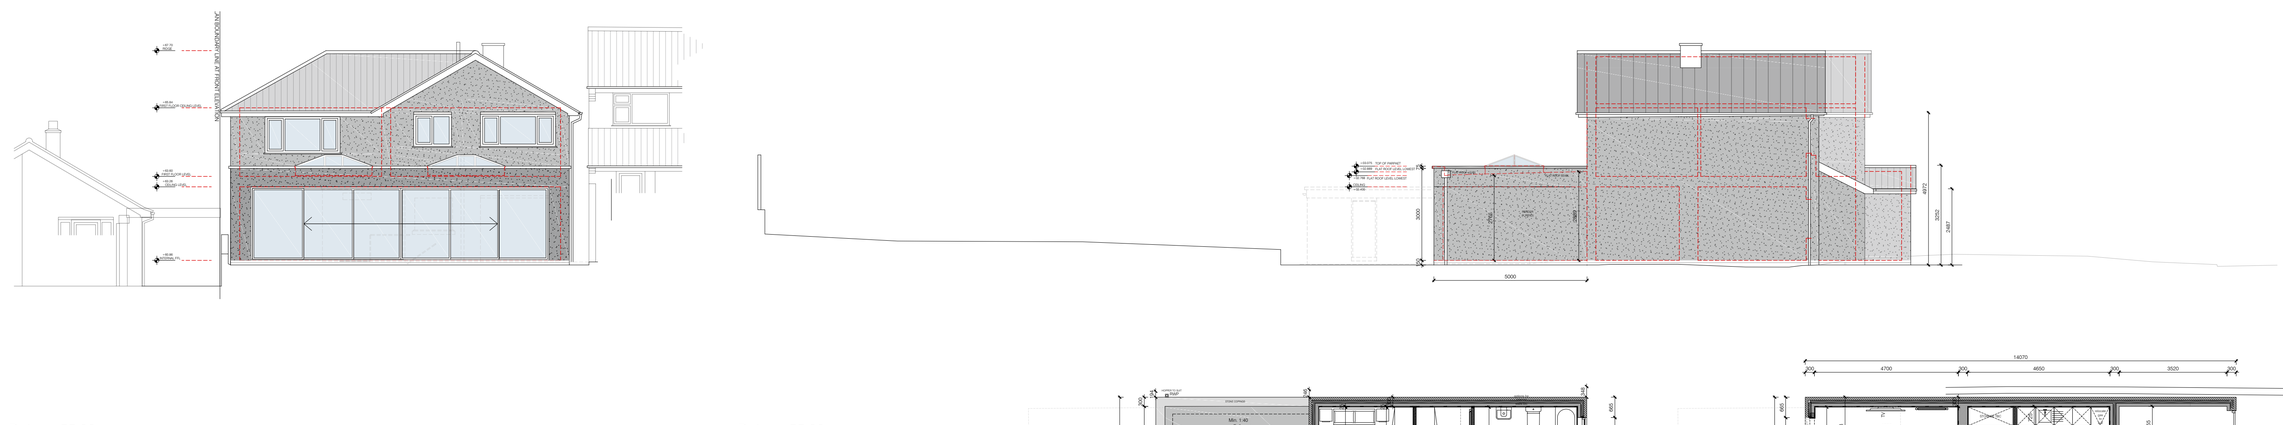

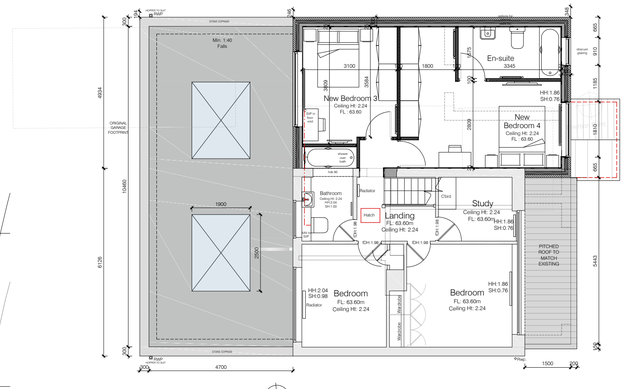

Insertion Point

FIRST FLOOR PLAN

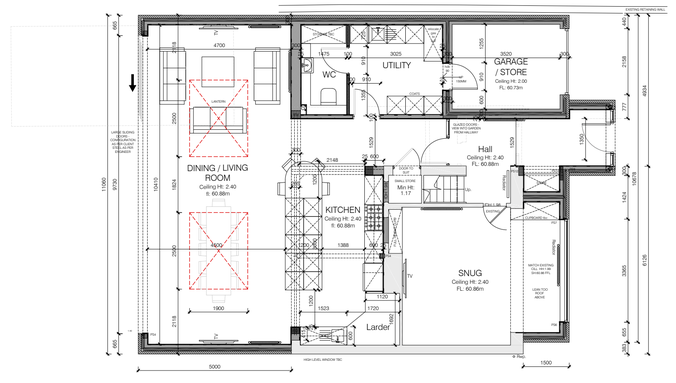

GROUND FLOOR PLAN

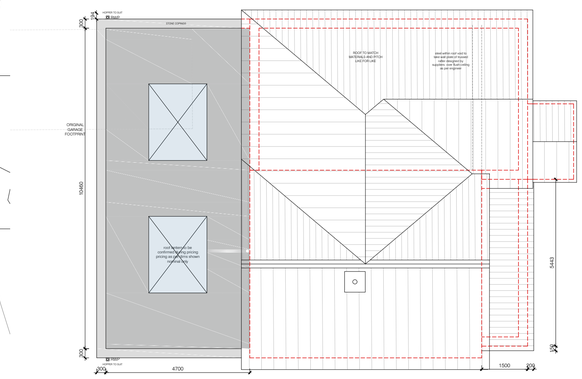

ROOF LAYOUT PLAN

Insertion Point



