BLOCK PLAN

SCALE 1:500

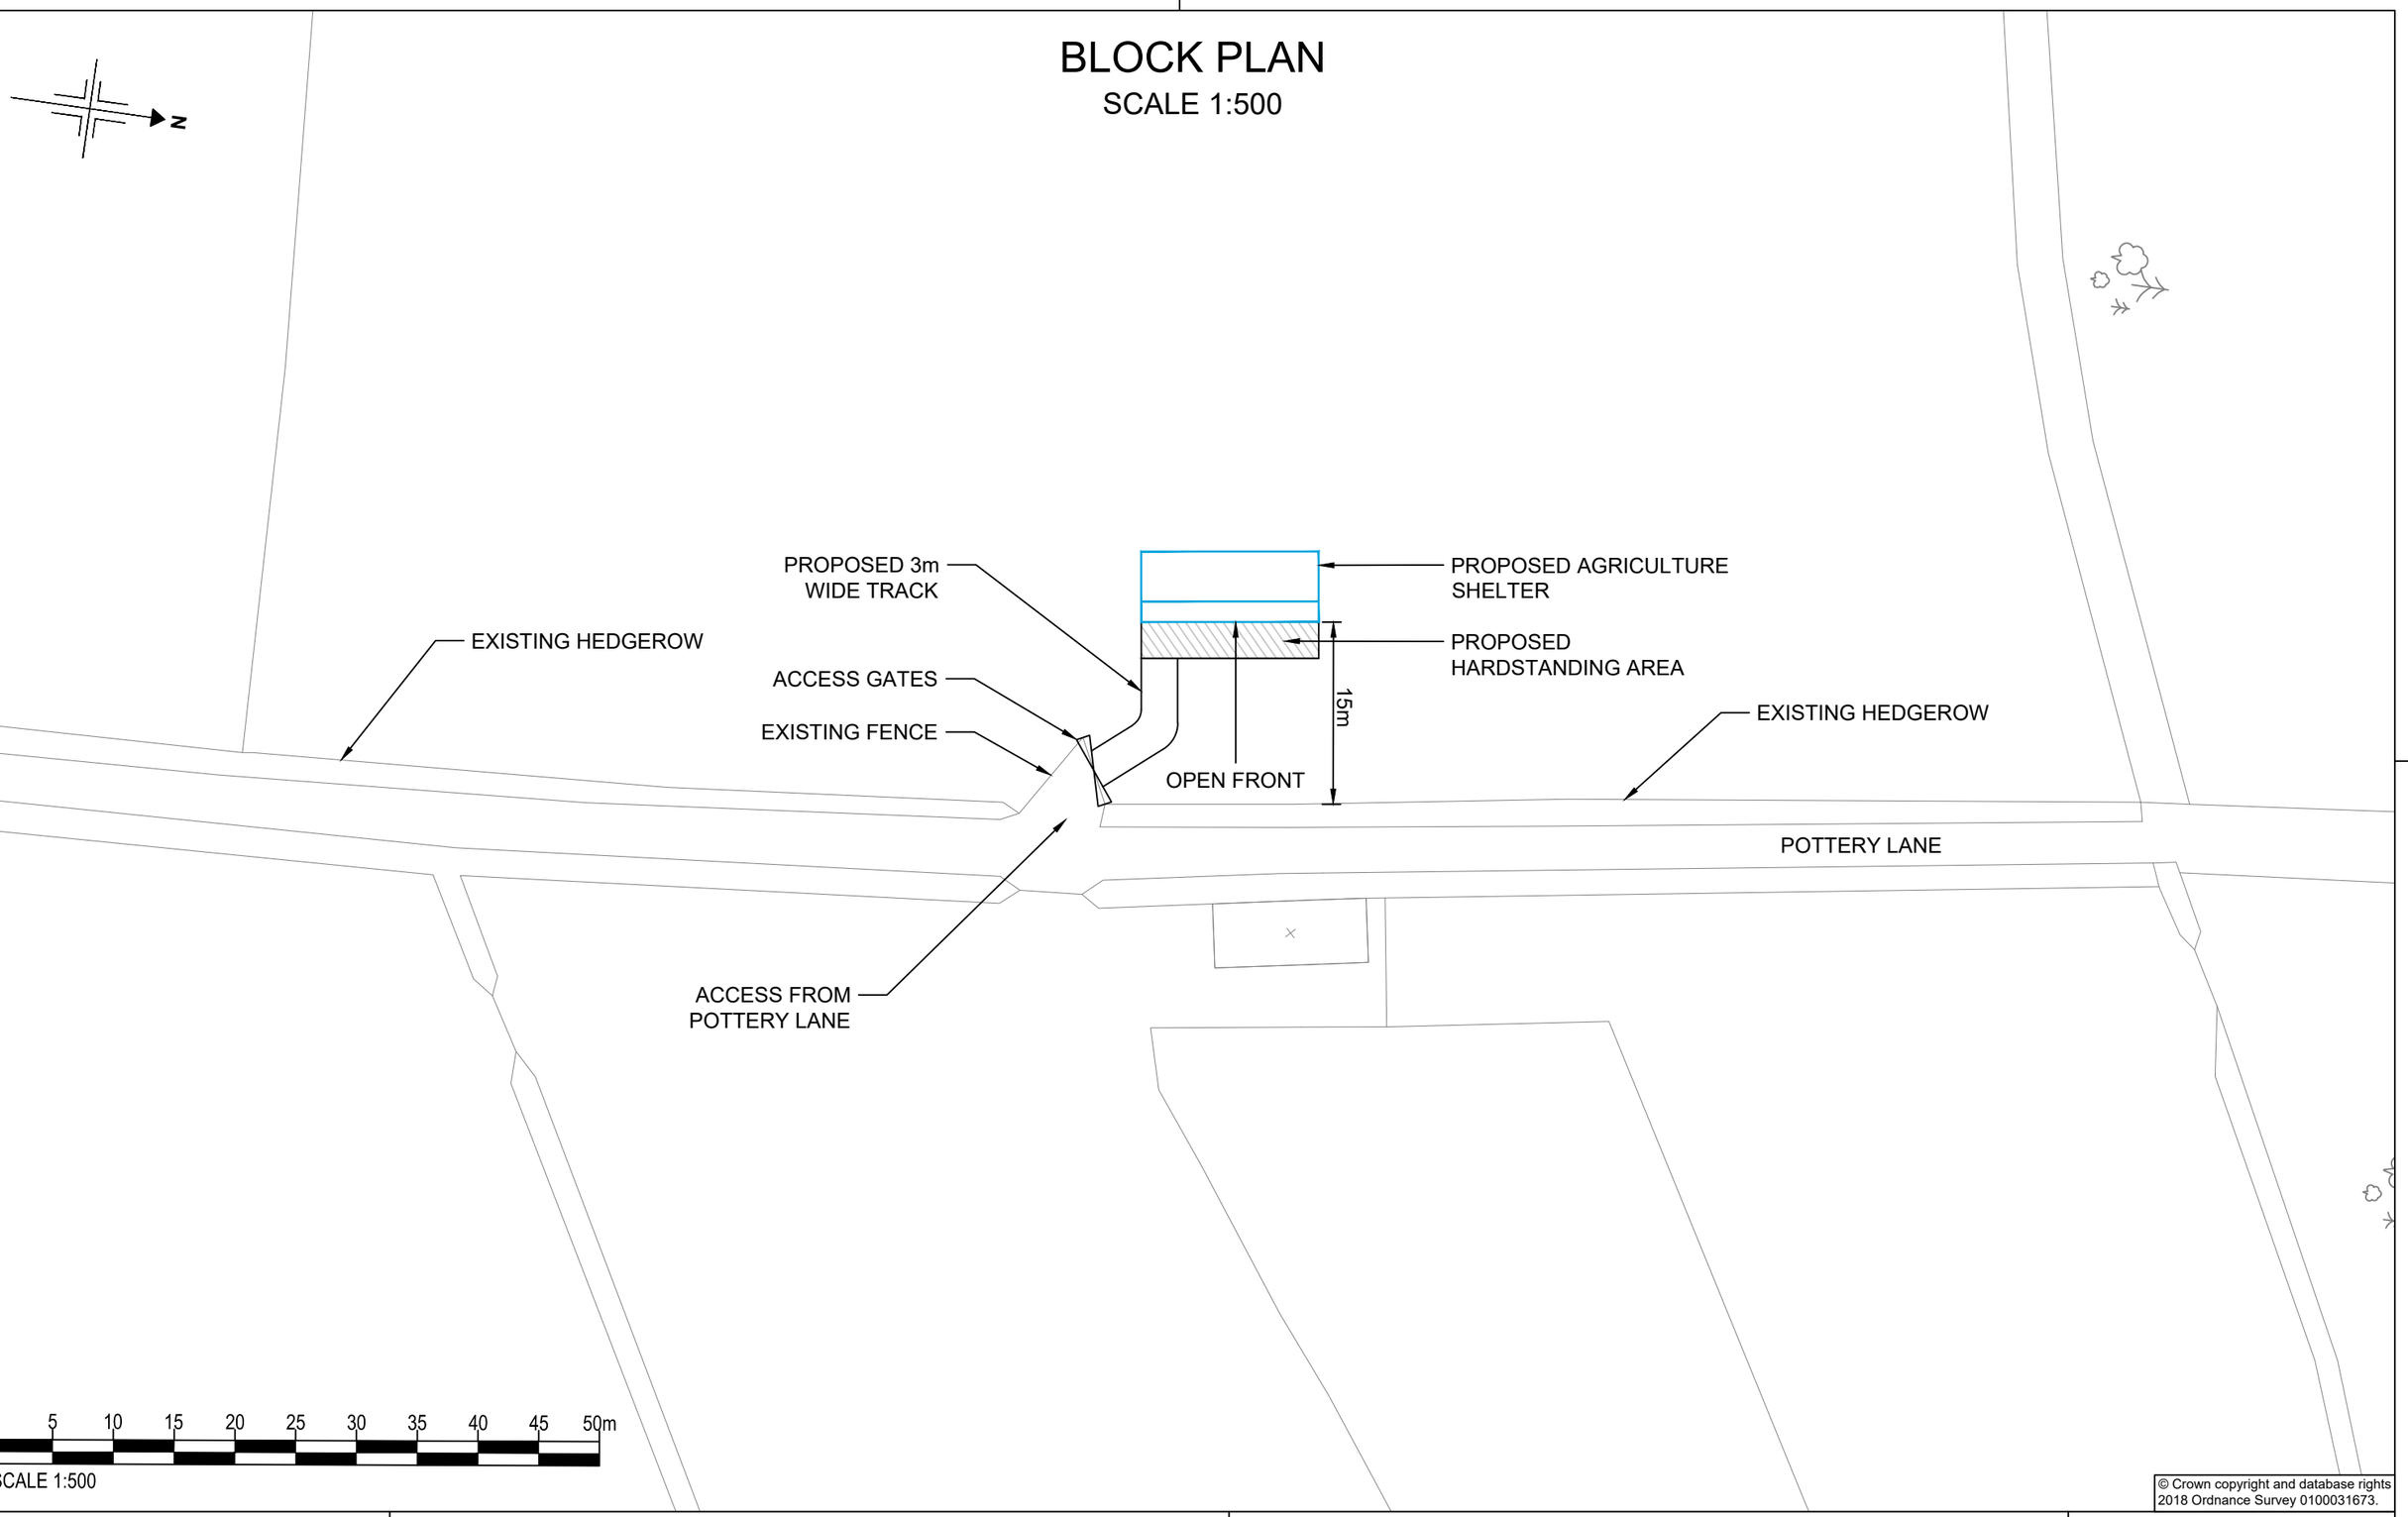

© Crown copyright and database rights 2018 Ordnance Survey 0100031673.

LAST/2021/03	
Scale at A3: 1:500	Revision: A
Drawn By: LEJ	Date: 11/06/2021
Checked By:RJS	Date: 13/06/2021

Drawing Title:

PROPOSED AGRICULTURE SHELTER
BLOCK PLAN
SHEET 3 OF 5

Client:

JAKE LAST
POTTERY LANE, DENBY
RIPLEY, DE5 8NX

PLANNING SERVICES
Professional CAD Plans Drawn
Planning Applications & Drawings

Contact:
Name: Richard Spendlove
Tel: 07738 379616

A3_H