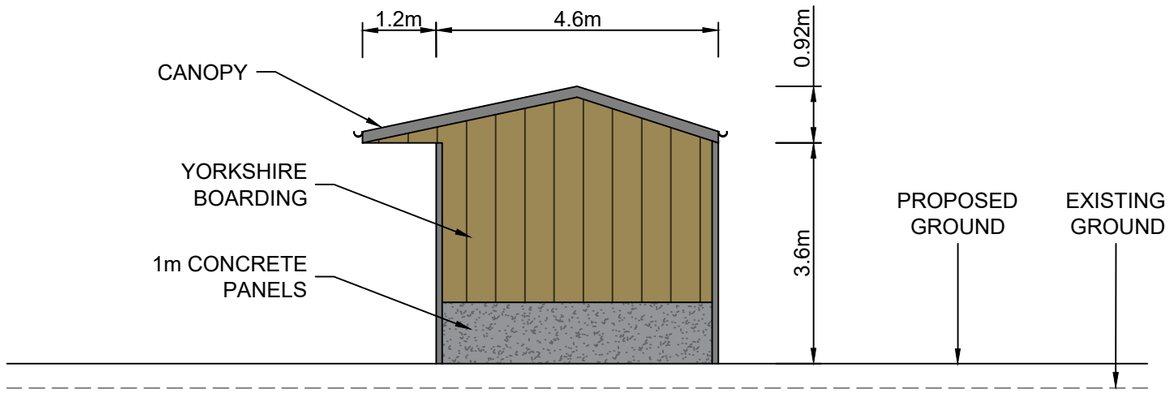

SOUTH ELEVATION

SCALE 1:100

EAST ELEVATION

SCALE 1:100

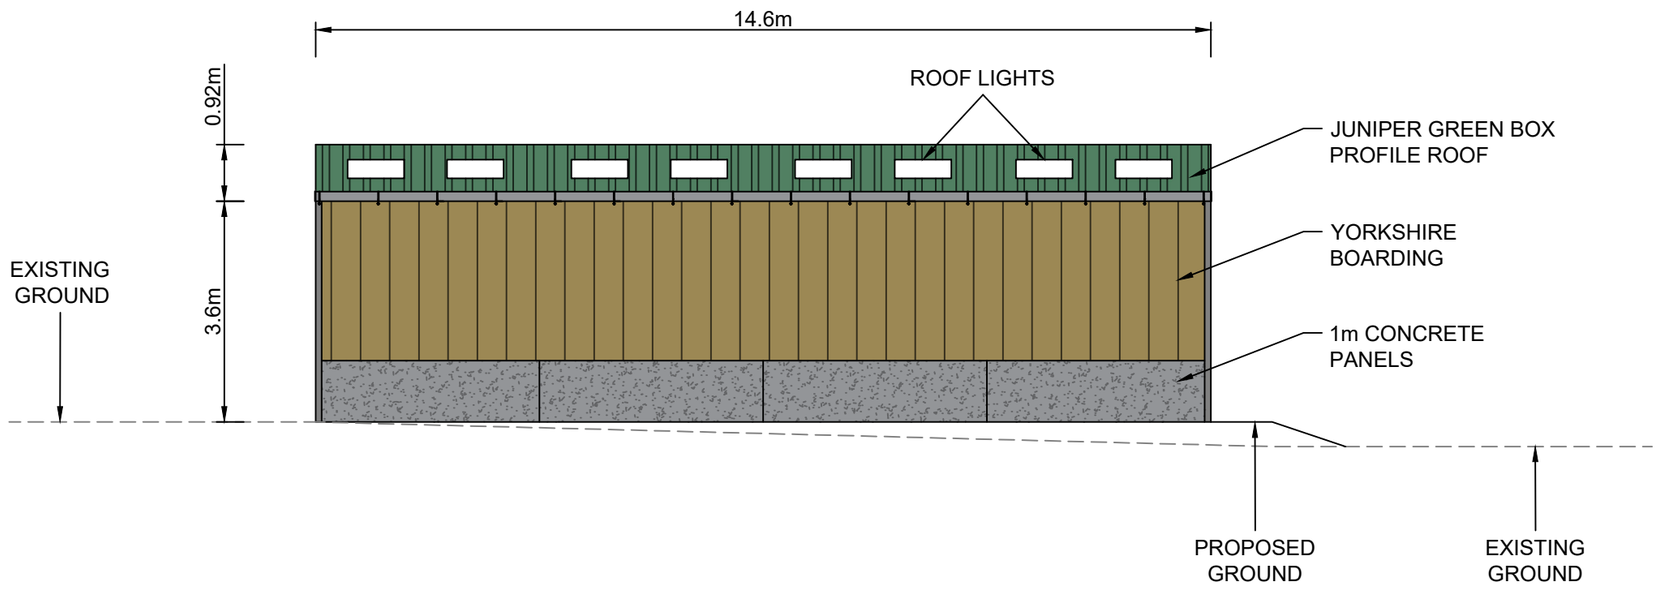

LAST/2021/05	
Scale at A3: 1:100	Revision: A
Drawn By: LEJ	Date: 12/06/2021
Checked By:RJS	Date: 13/06/2021

Drawing Title:
PROPOSED AGRICULTURE SHELTER
ELEVATIONS
SHEET 5 OF 5

Client:
JAKE LAST
POTTERY LANE, DENBY
RIPLEY, DE5 8NX

PLANNING SERVICES
Professional CAD Plans Drawn
Planning Applications & Drawings

Contact:
Name: Richard Spendlove
Tel: 07738 379616

A3_H