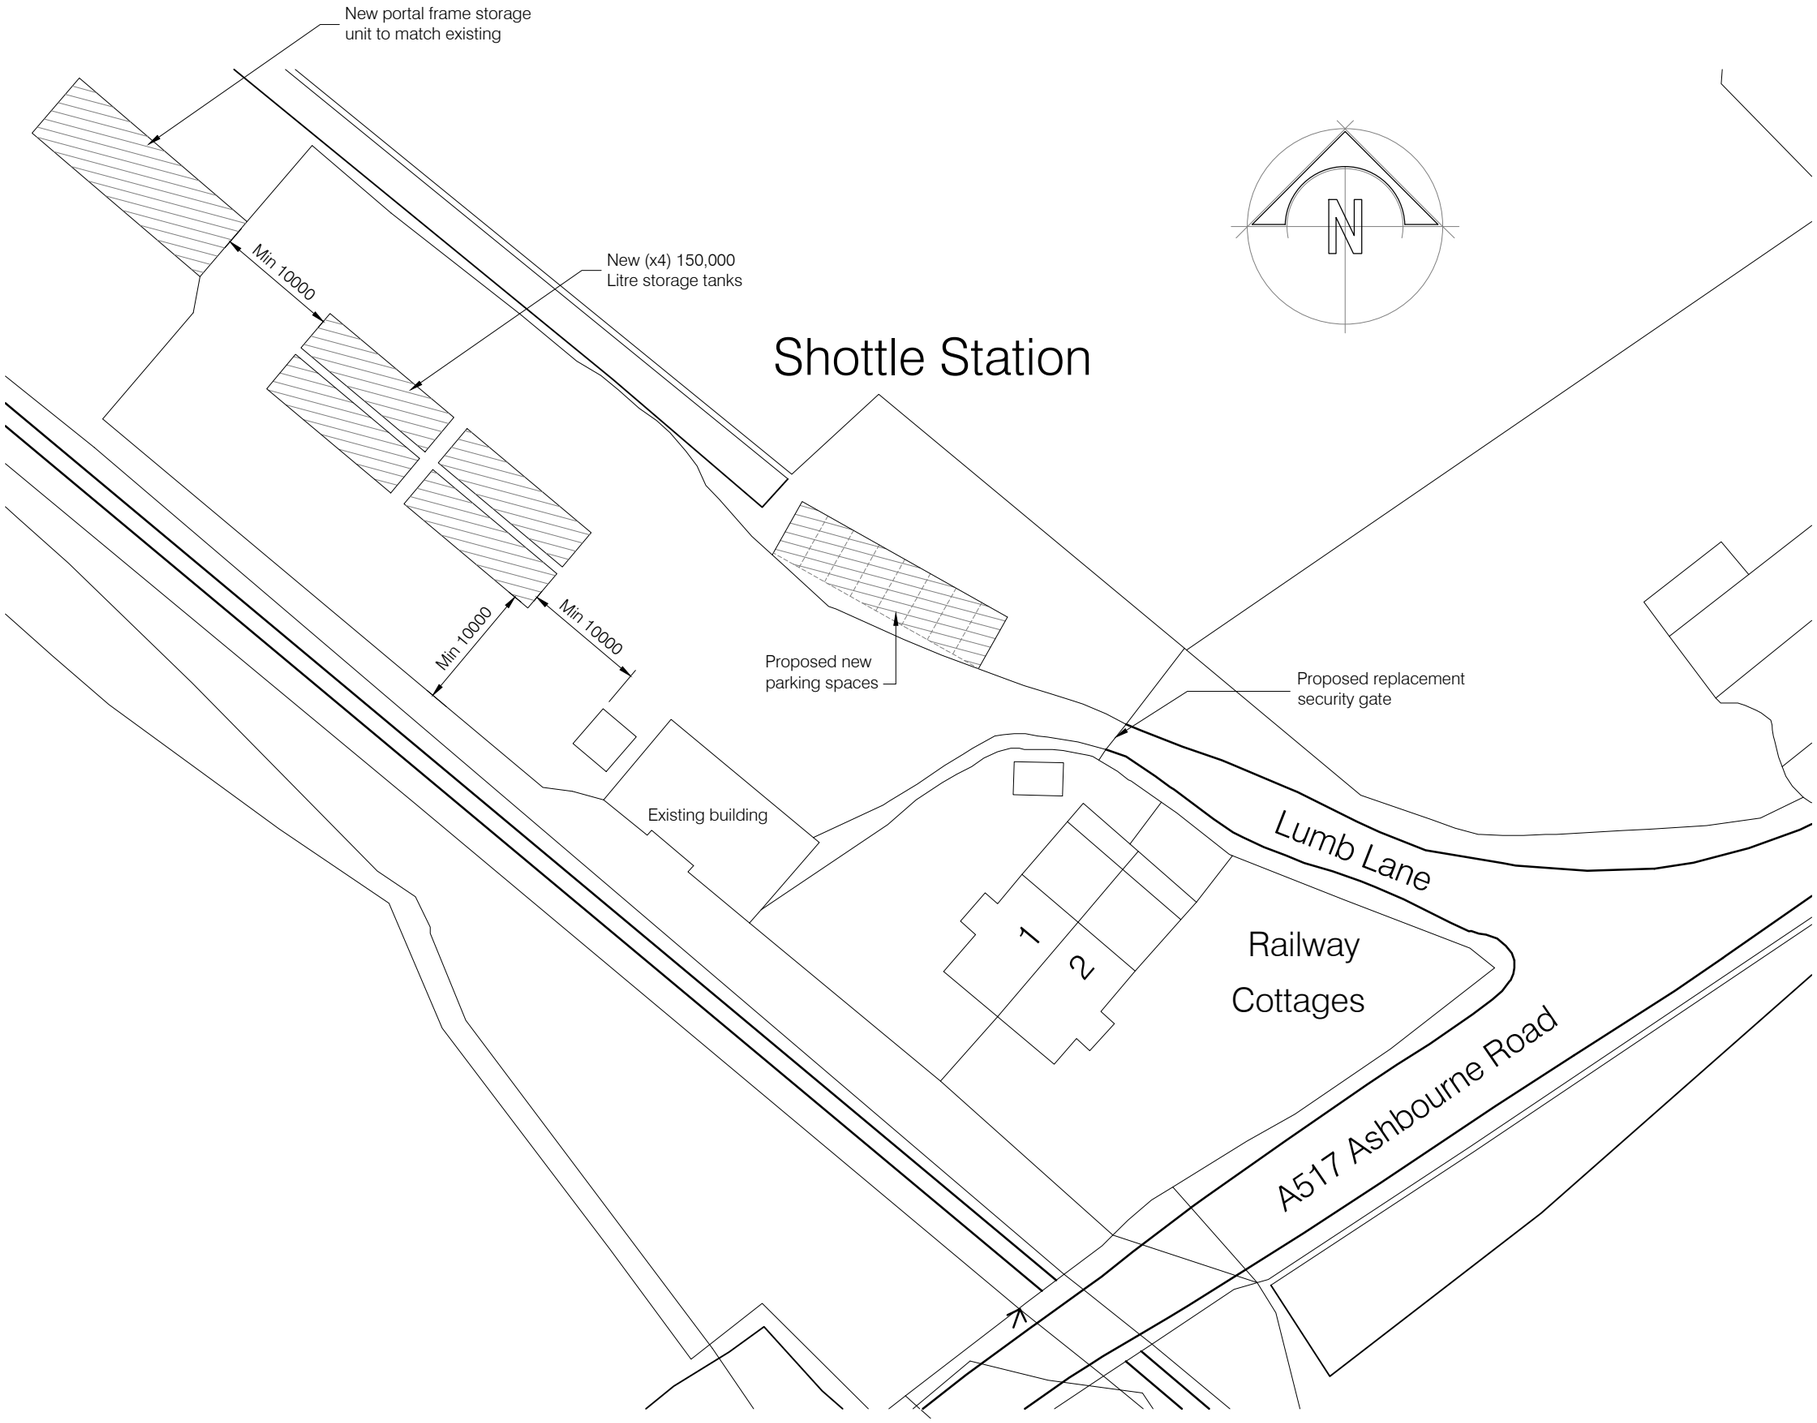

Rev.	Description	Date	By	Chk'd
P2	Tanks moved position. Portal frame unit removed	09-07-21	DF	MM
P1	Issued for planning	19-02-19	DF	MM

MATTHEW MONTAGUE ARCHITECTS

The Cheese Factory . Longford Lane . Longford . Ashbourne . Derbyshire . DE6 3DT

Tel: 01335 330510 . info@matthewmontague.co.uk . www.matthewmontague.co.uk

Peak Oil products

Shottle Station, Cowers lane, Belper

Block plan

MMA PROJECT REF	SCALE(S)	PAPER SIZE	DRAWN BY
1828	1:500	A3	DF

PROJECT	ORIGINATOR	ZONE	LEVEL	TYPE	ROLE	NUMBER
PEA	MMA	Z1	XX	DR	A	01007

STATUS	SUITABILITY DESCRIPTION
D5	ISSUED FOR PLANNING

REVISION	REVISION DESCRIPTION
P2	PRELIMINARY

This document is copyright of Matthew Montague Architects. If in doubt ASK. Drawing measurements shall not be obtained by scaling. Verify all dimensions prior to construction. Immediately report any discrepancies on this document to the Architect. This document shall be read in conjunction with associated models, specifications and related consultant's documents.