REAR

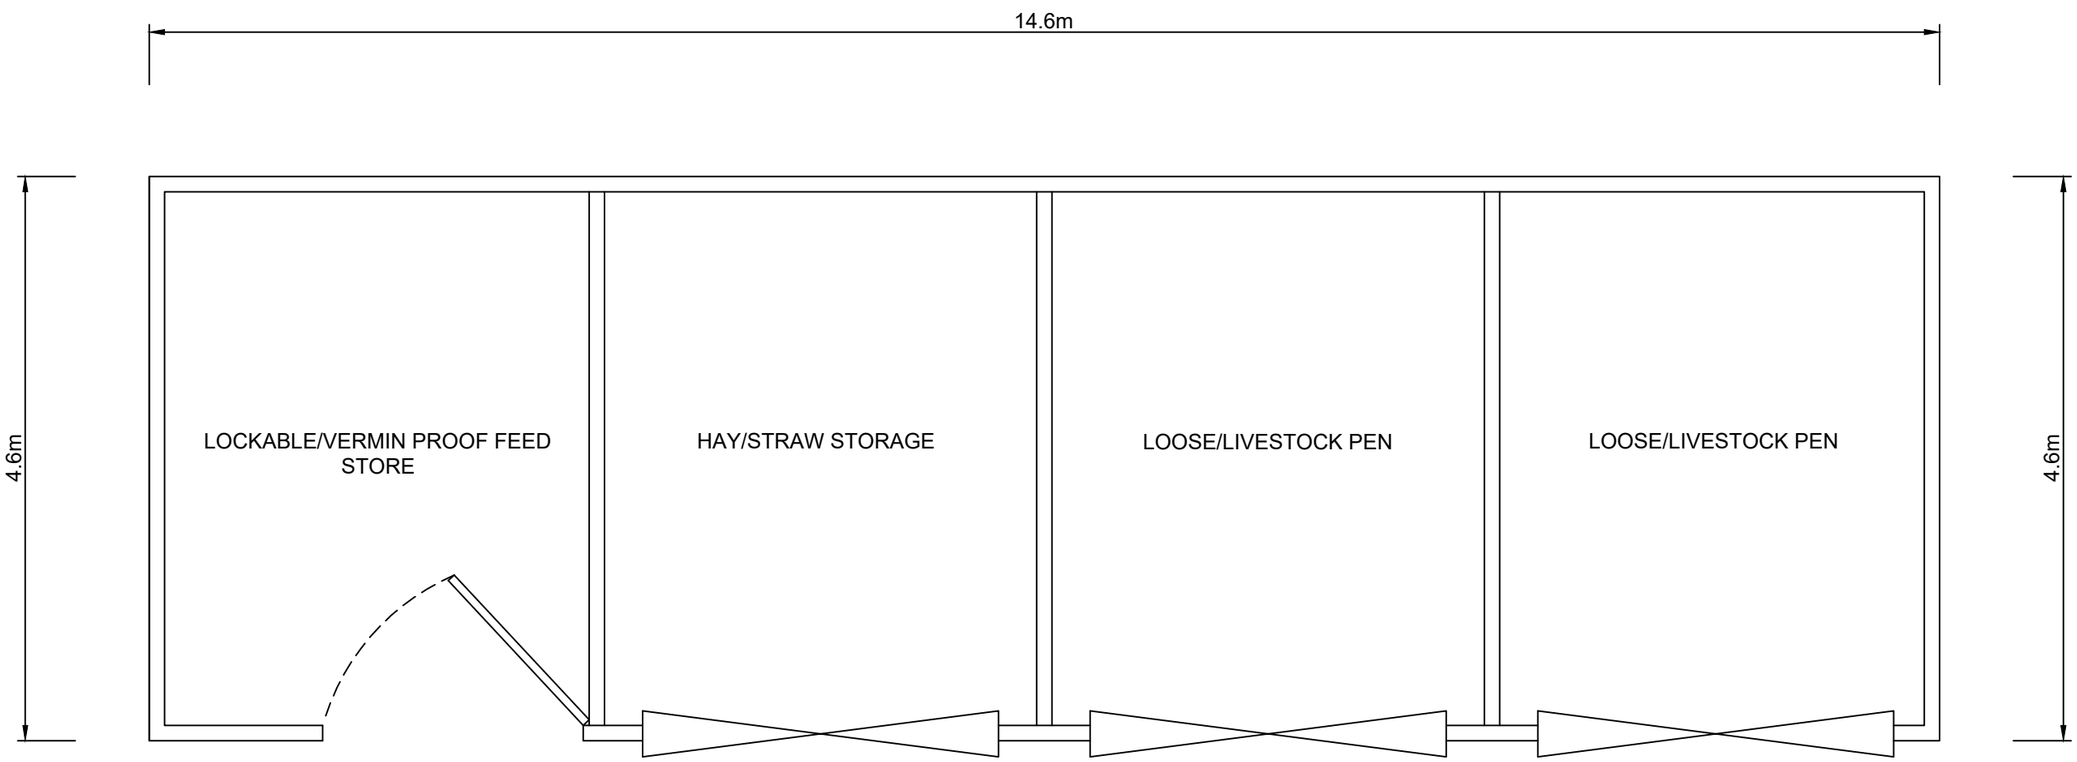

FRONT

LAST/2021/06	
Scale at A3: 1:100	Revision: B
Drawn By: LEJ	Date: 01/08/2021
Checked By:RJS	Date: 01/08/2021

Drawing Title:
PROPOSED AGRICULTURE SHELTER
FLOOR PLAN
SHEET 6 OF 6

Client:
JAKE LAST
POTTERY LANE, DENBY
RIPLEY, DE5 8NX

PLANNING SERVICES
Professional CAD Plans Drawn
Planning Applications & Drawings

Contact:
Name: Richard Spendlove
Tel: 07738 379616

A3_H