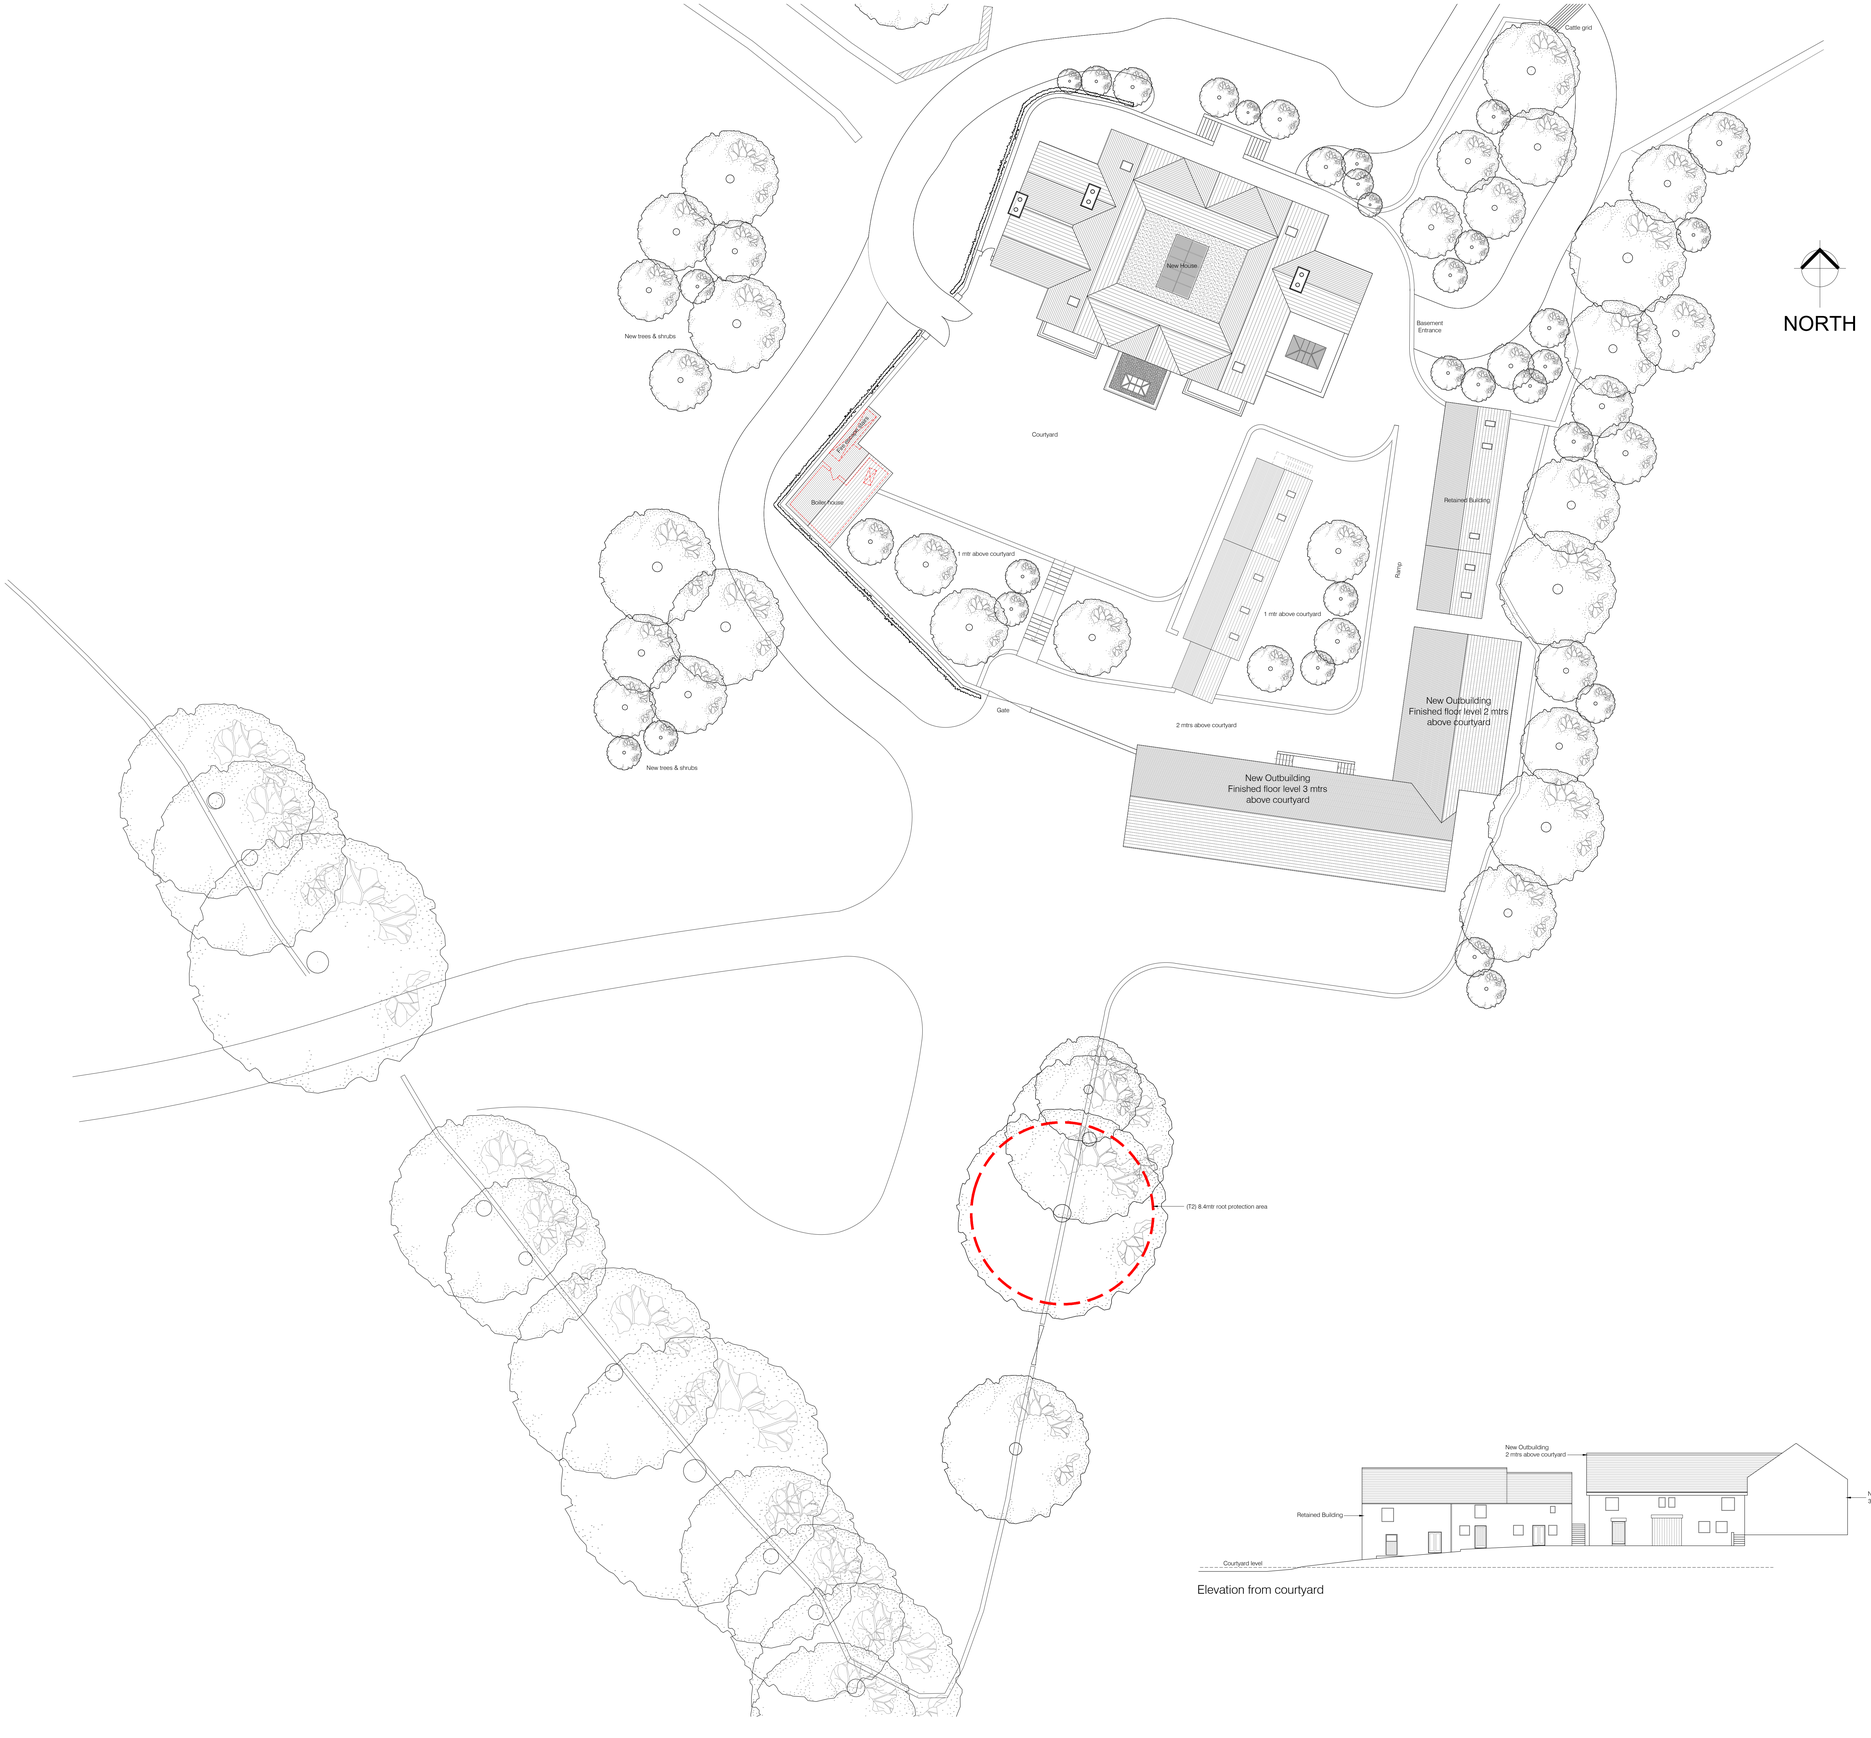


Elevation from courtyard

P9	Proposed boiler house revised	24-06-21	DF	MM
P7	Original outbuilding put back on site plan	02-06-21	DF	MM
P6	Plant outbuilding added	02-06-21	DF	MM
P5	Revised to latest comments	29-03-21	DF	MM
P4	Revised to comments	18-03-21	DF	MM
P3	Silage clamp position indicated	17-03-21	DF	MM
P2	Revised roof plan to outbuildings	16-03-21	DF	MM
P1	First Issue	10-03-21	DF	MM
Rev.	Description	Date	By	Check

MATTHEW MONTAGUE ARCHITECTS
The Cheese Factory . Longford Lane . Longford . Ashbourne . Derbyshire . DE6 3DT
Tel: 01335 330510 . info@matthewmontague.co.uk
www.matthewmontague.co.uk

Culland Farm, Wingfield park
Alfreton, Derbyshire

Site plan as proposed

PROJECT NO	SCALE	PAPER SIZE	DRAWN BY
1754	1:200	A1	DF

PROJECT	ORIGINATOR	ZONE	LEVEL	TYPE	ROLE	NUMBER
CUL	MMA	Z1	ZZ	DR	A	01025

STATUS	STAGE DESCRIPTION
S0	WORK IN PROGRESS

REVISION	REVISION DESCRIPTION
P8	PRELIMINARY

This document is copyright of Matthew Montague Architects. If in doubt ASK. Drawing measurements shall not be scaled from this drawing. Contractors must verify all dimensions prior to construction. Immediately report any discrepancies on the document to the Architect. This document shall be read in conjunction with associated models, specifications and related consultant's documents.