Original produced at A3 (420x297) DO NOT SCALE not to reproduce with out written permission of Channel Design Ltd.

Channel Design ltd©

Channel Design ltd.
Ashbourne
Derbyshire

tel 01335 348452

registered in England and Wales
registered office
The Old Vicarage, 51 St. John Street, Ashbourne, Derbyshire, DE6 1GP
company no. 06901106


SITE LOCATION PLAN
AREA 2 HA
SCALE: 1:1250 on A4
CENTRE COORDINATES: 436362 , 345565



Supplied by Streetwise Maps Ltd
www.streetwise.net
Licence No: 100047474

Location Plan 1:1250

1:1250 Scale
0 10 20 30 40 50

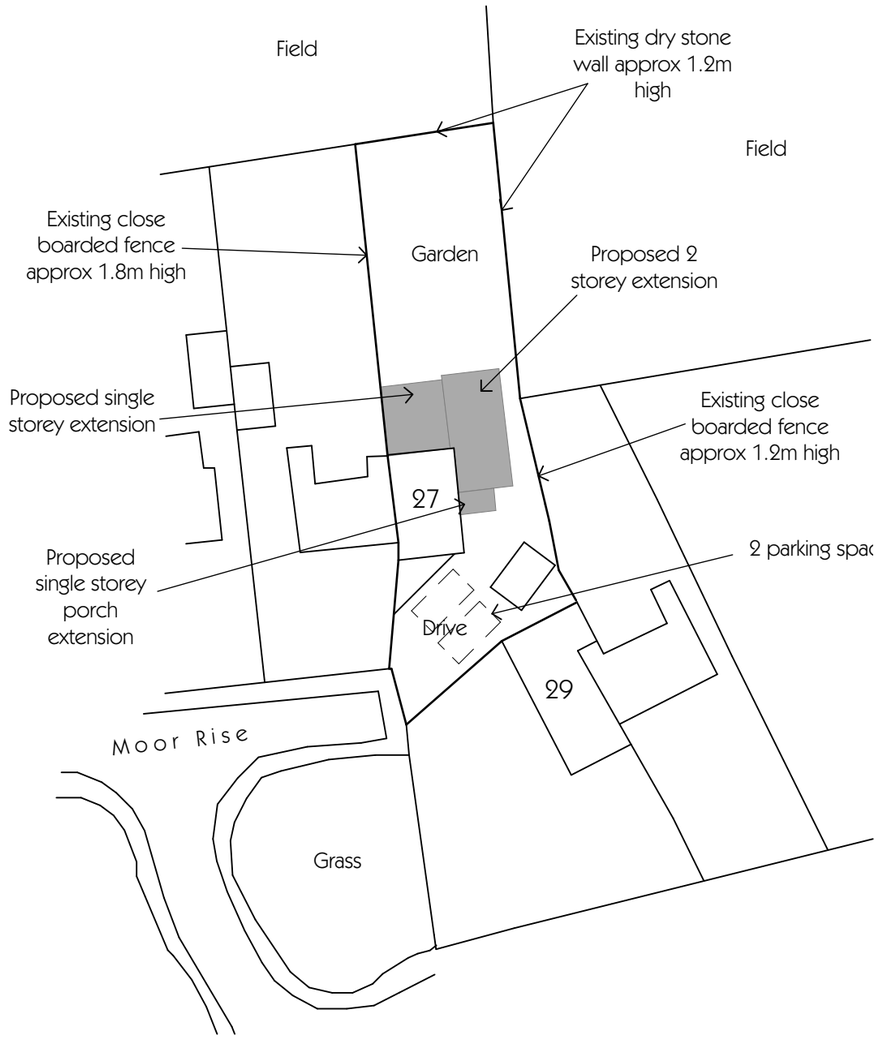

Block plan 1:500

1:500 Scale
0 10 20 30 40 50

D Amend red line and block plan 3/8/21
C Amend porch 16/7/21
B Amend porch 20/7/20
A Amend red line 14/7/20

Project Name
Brewster
Moor Rise
Belper

Drawing Name
Location plan and block plan

Drawn by DTA
Date 29/6/2020

Job No. 2011
Scale 1:1250 & 1:500

Drawing No. 04D
Status Planning