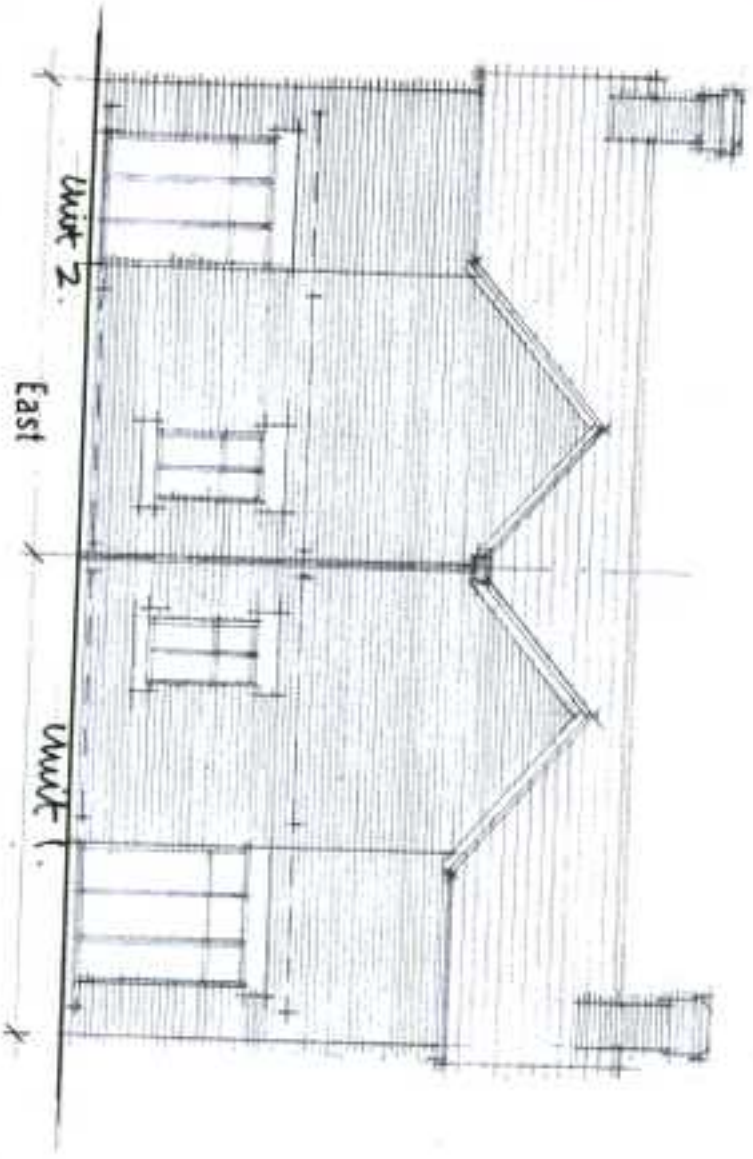

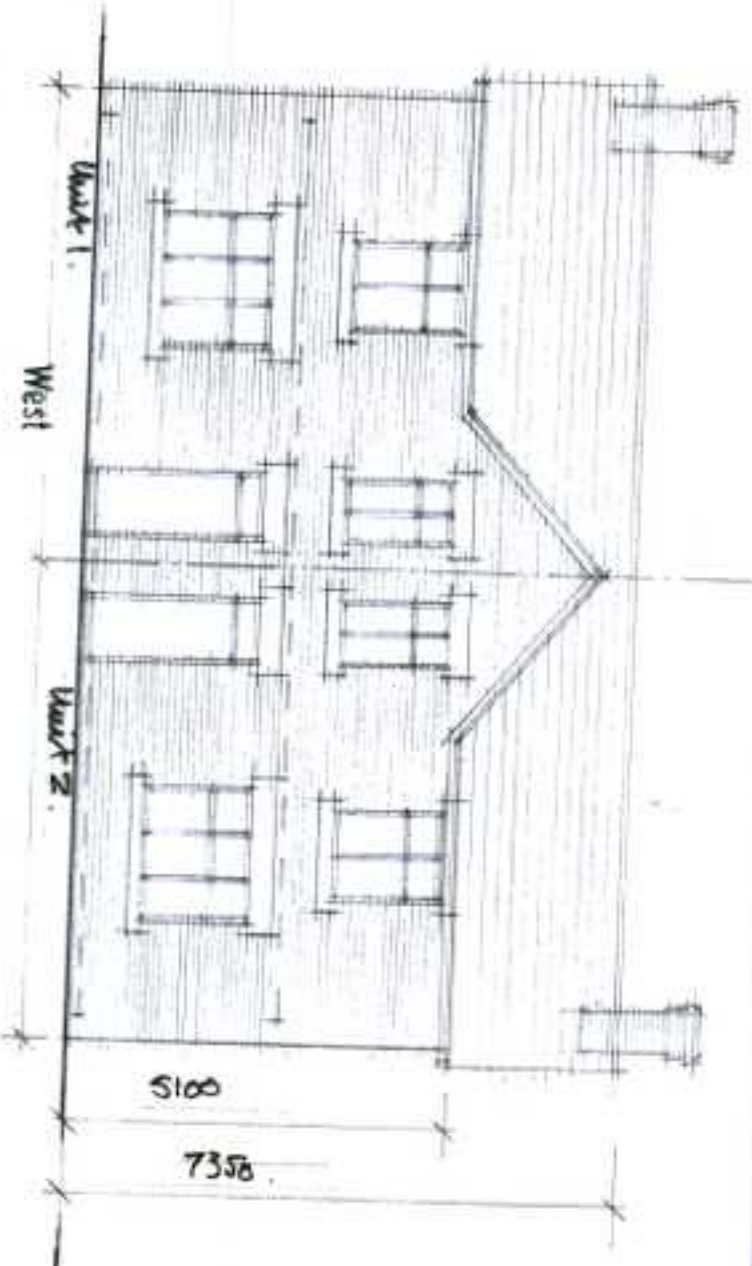

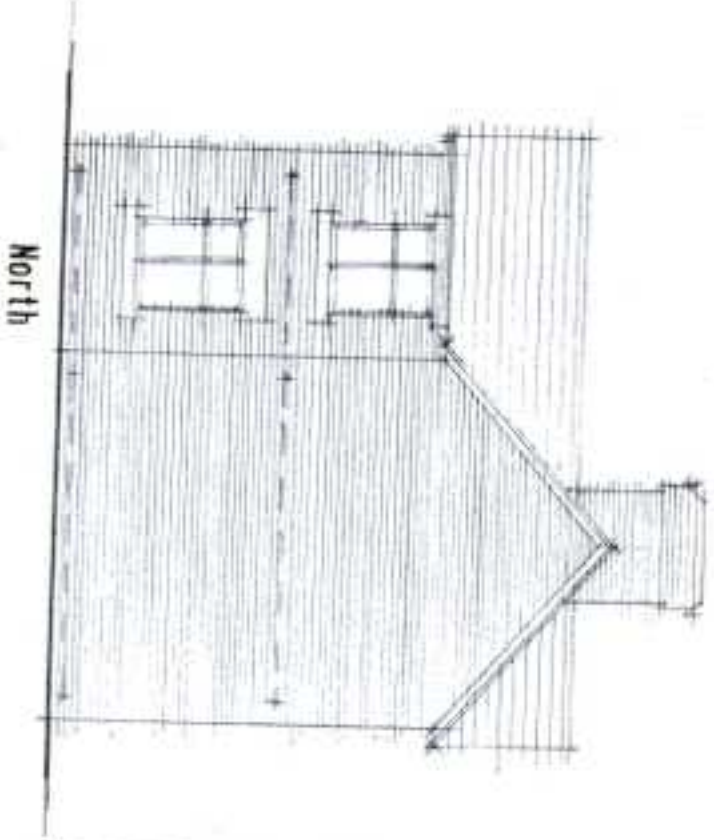

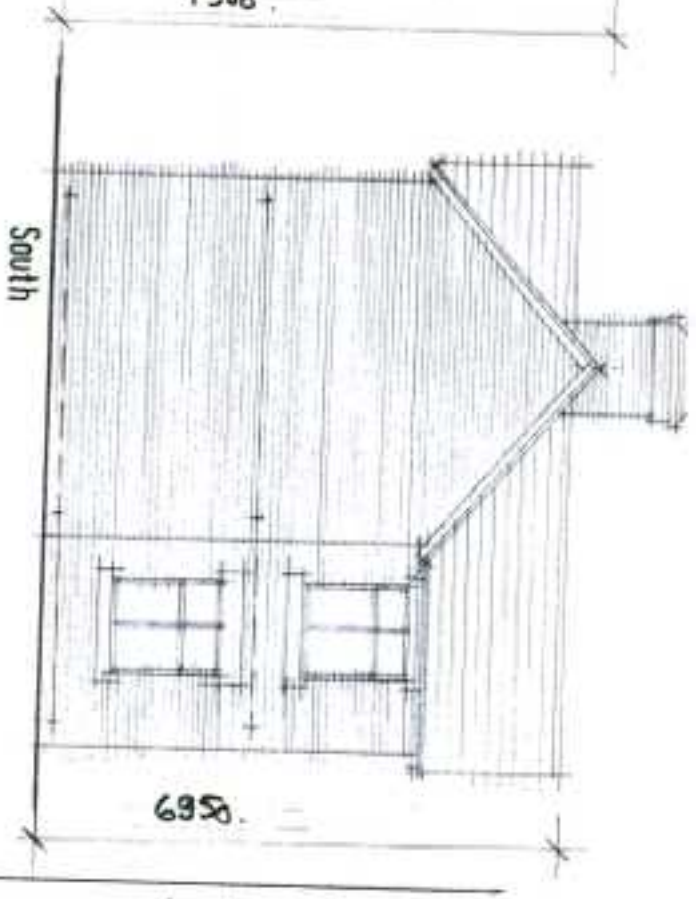

Proposed housing, Grammer Street, Denby.
Elevations.

Scale: 1:100
Drawing no: 717. B9