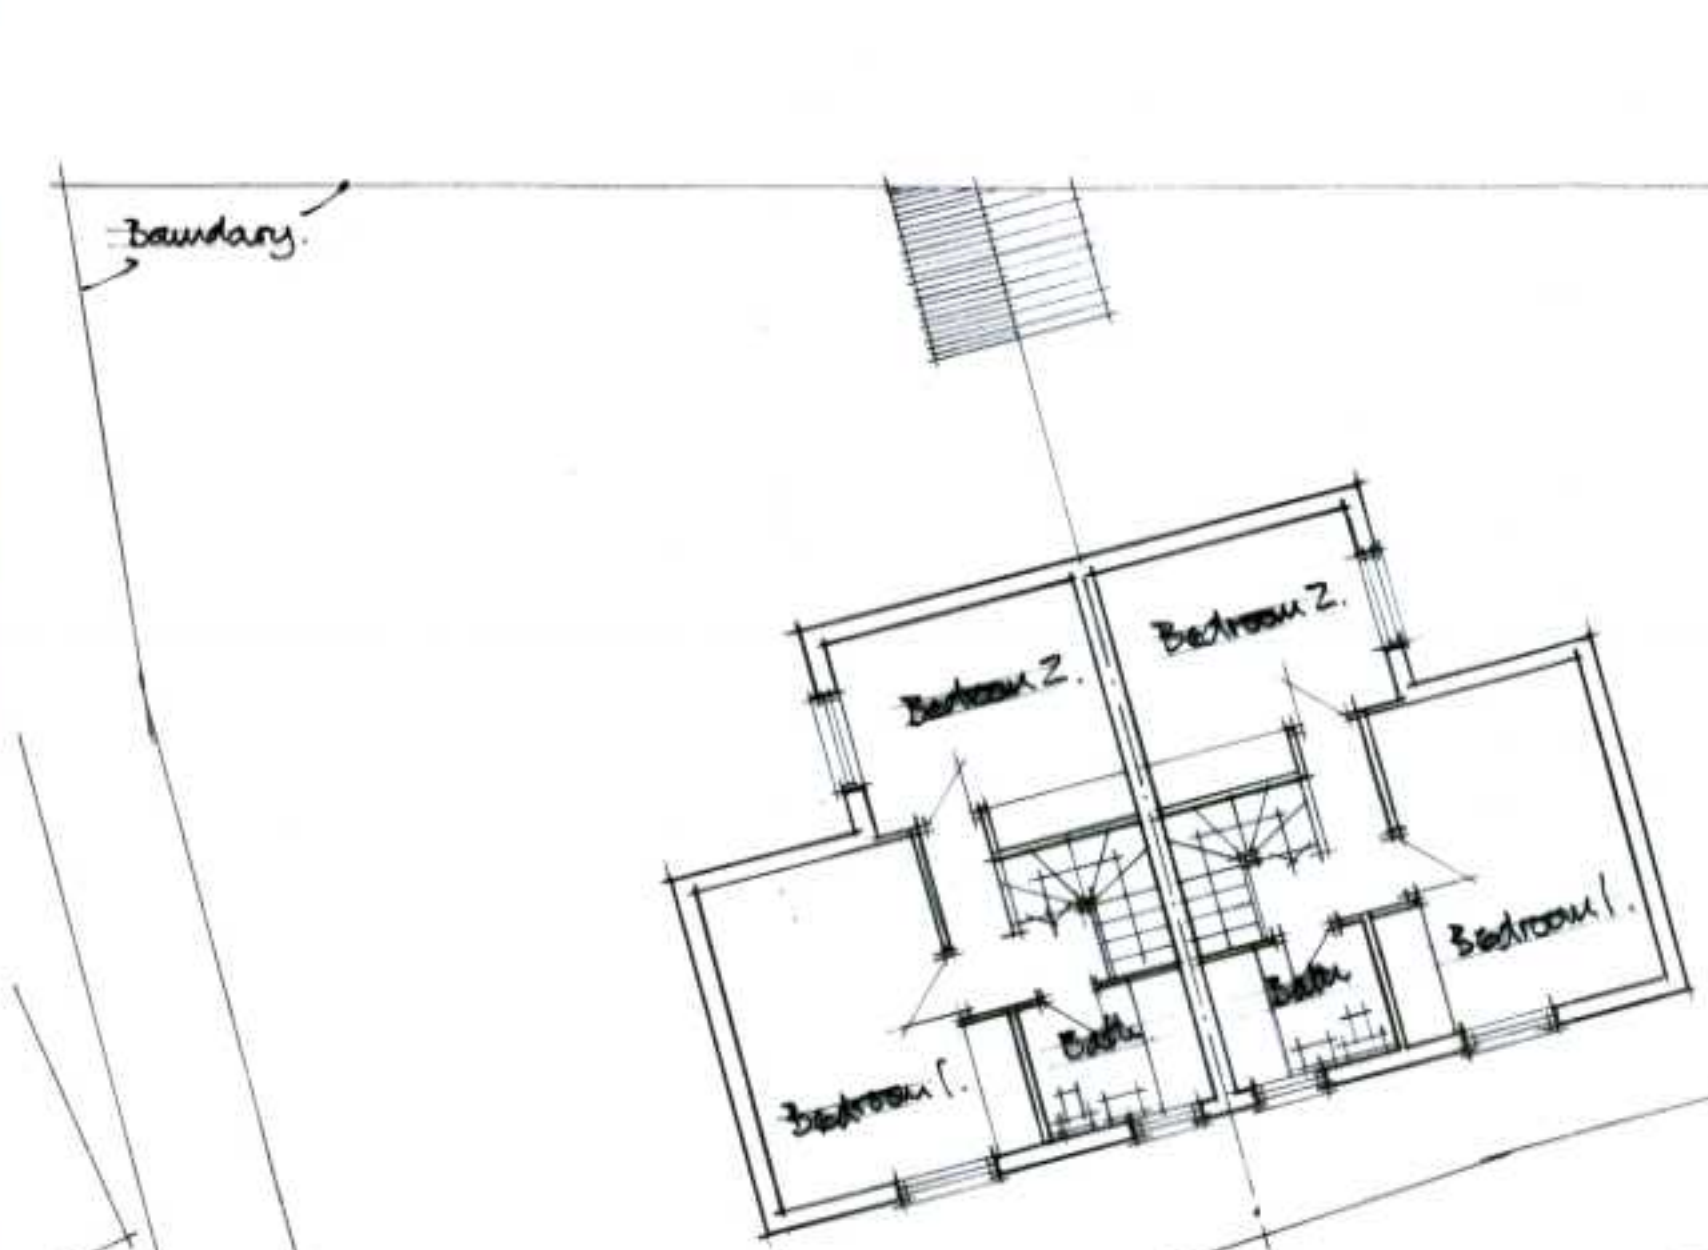

North

project Proposed housing, Grammer Street, Denby. client K. Severn.

First floor plan.

Swinfield Design Associates

Architects and Design Consultants

Quarry Cottages, Morley, Derby. DE7 6DJ. Telephone (0332) 882096

do not scale	check all dimensions
date May 21	scale 1:100
drawing 717. B8.	