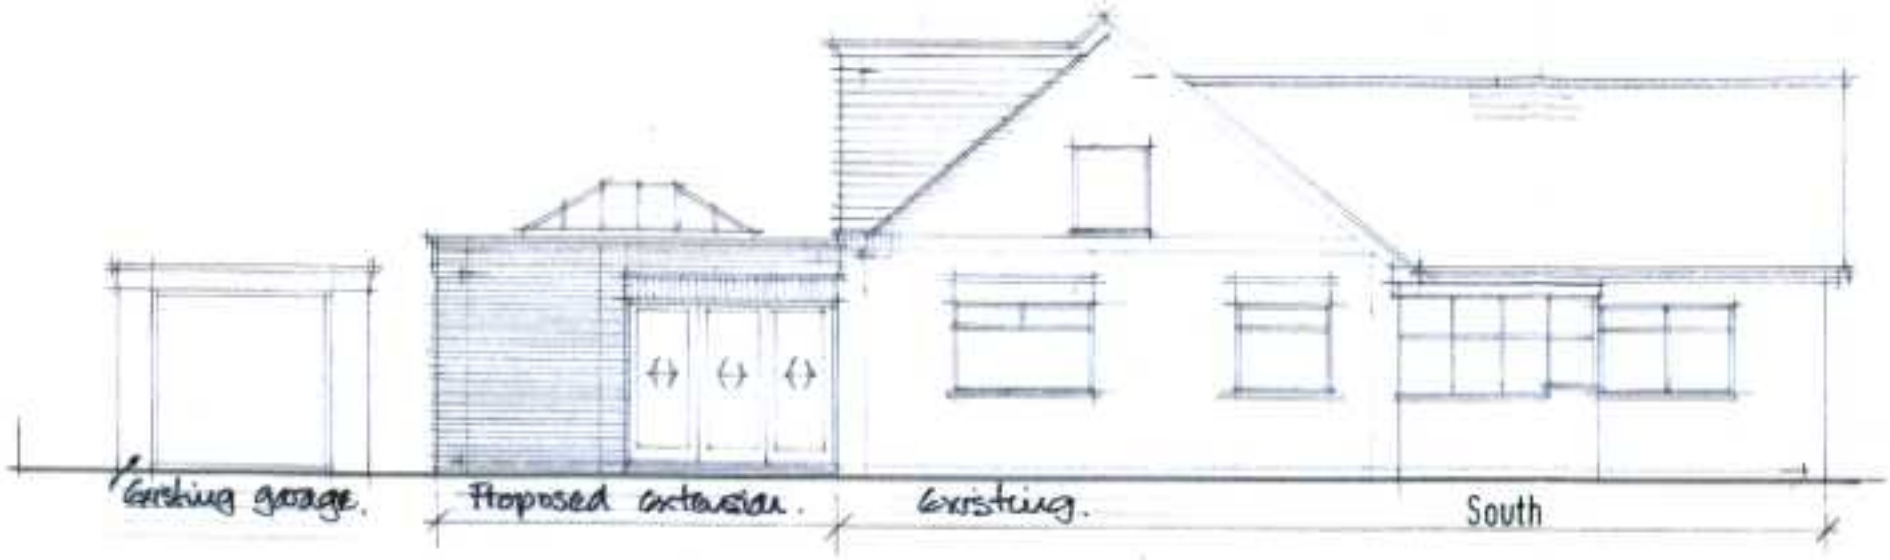



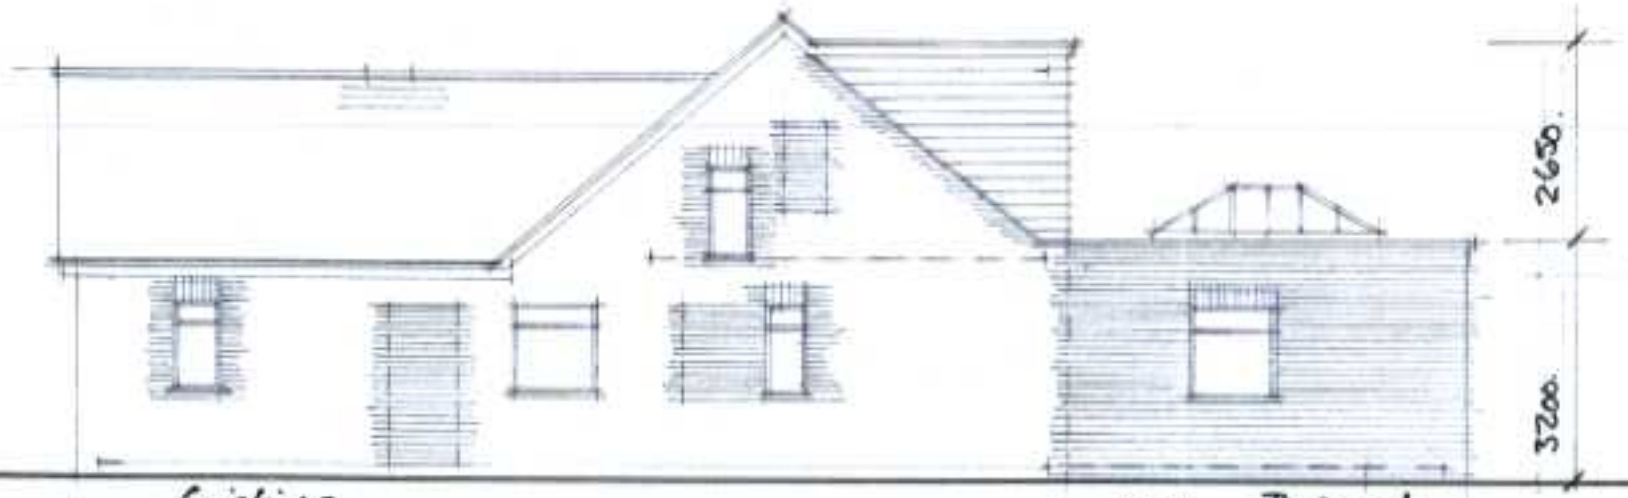

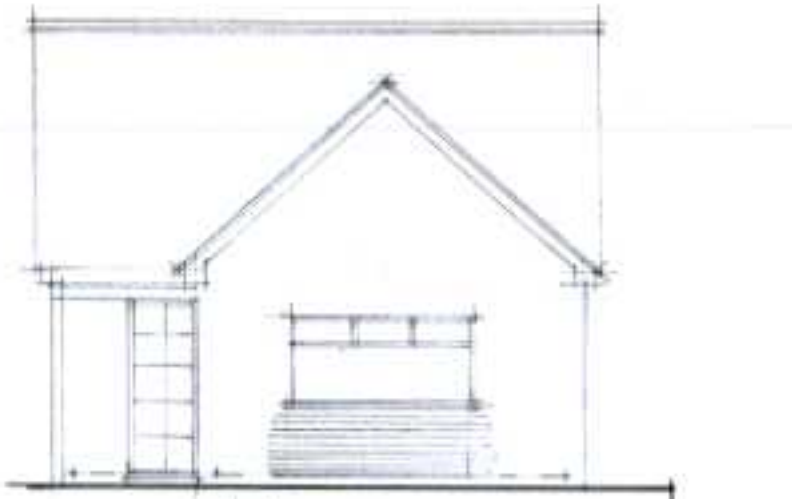

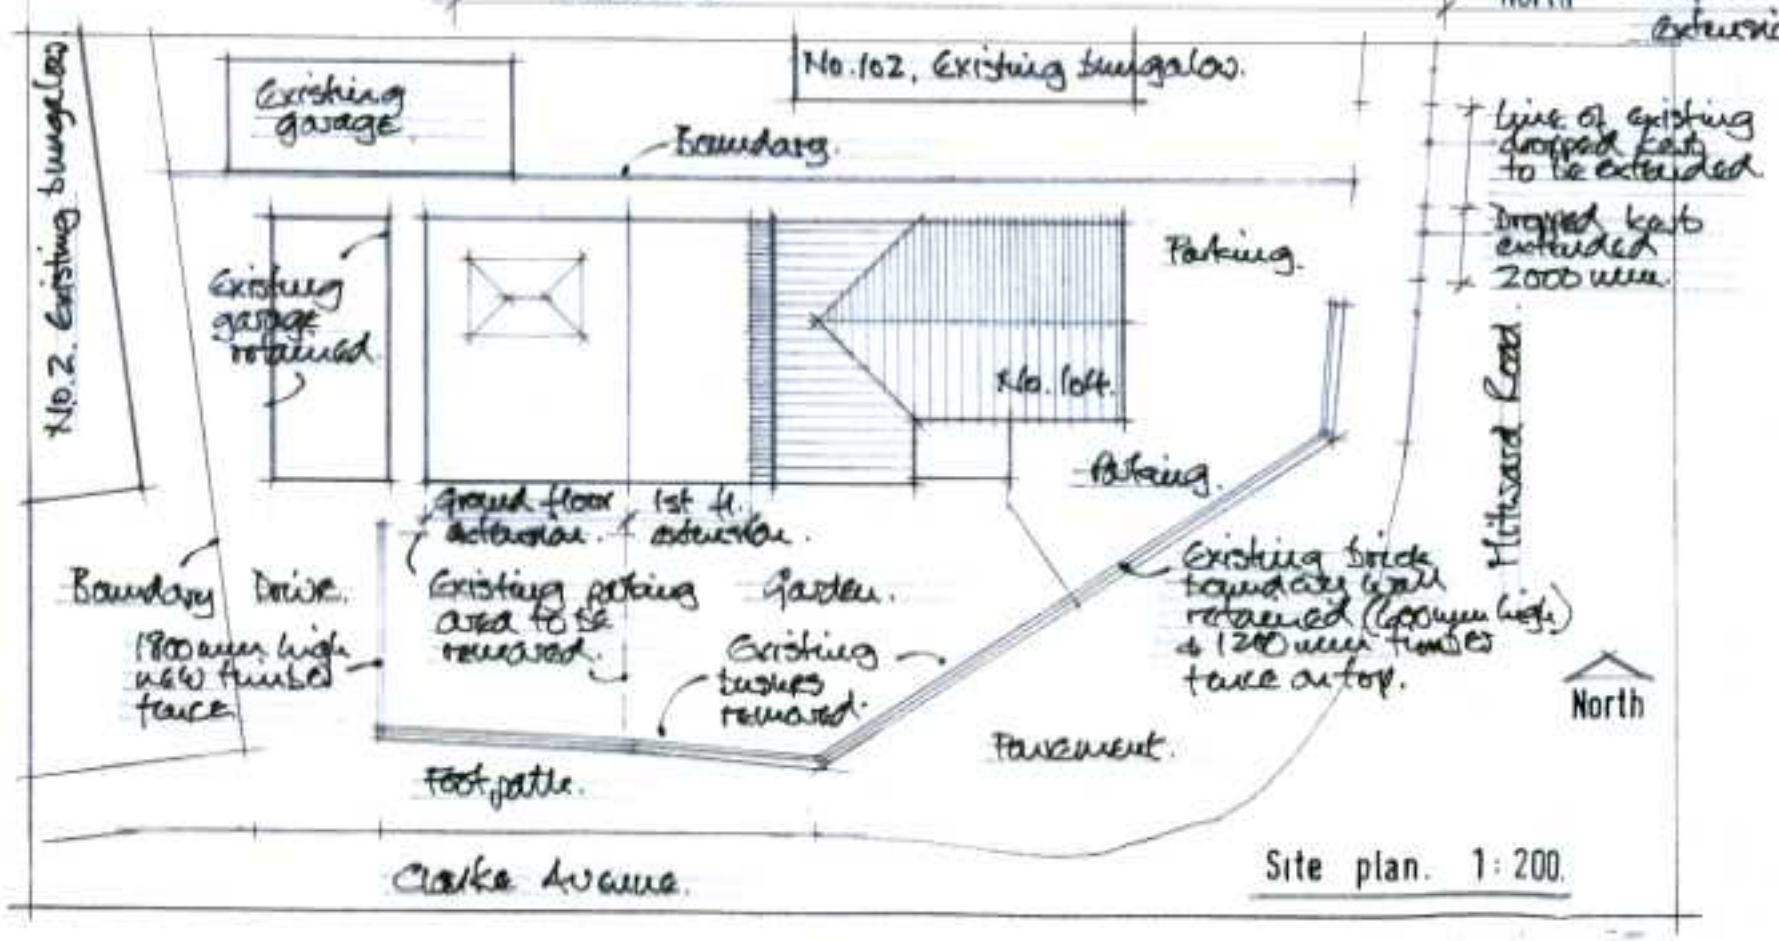

* 21.7.21 Render replaced with cement board to 1st. floor.

NB. Flat roofs & renders at request of client.

project Proposed alterations, 104, Milward Road, Loscoe. client B. Jones.

Elevations

Swinfield Design Associates

Architects and Design Consultants
Quarry Cottages, Morley, Derby, DE7 6DJ. Telephone (0332) 882098

do not scale check all dimensions
date june 21 scale 1:100
drawing 728. B5 A.