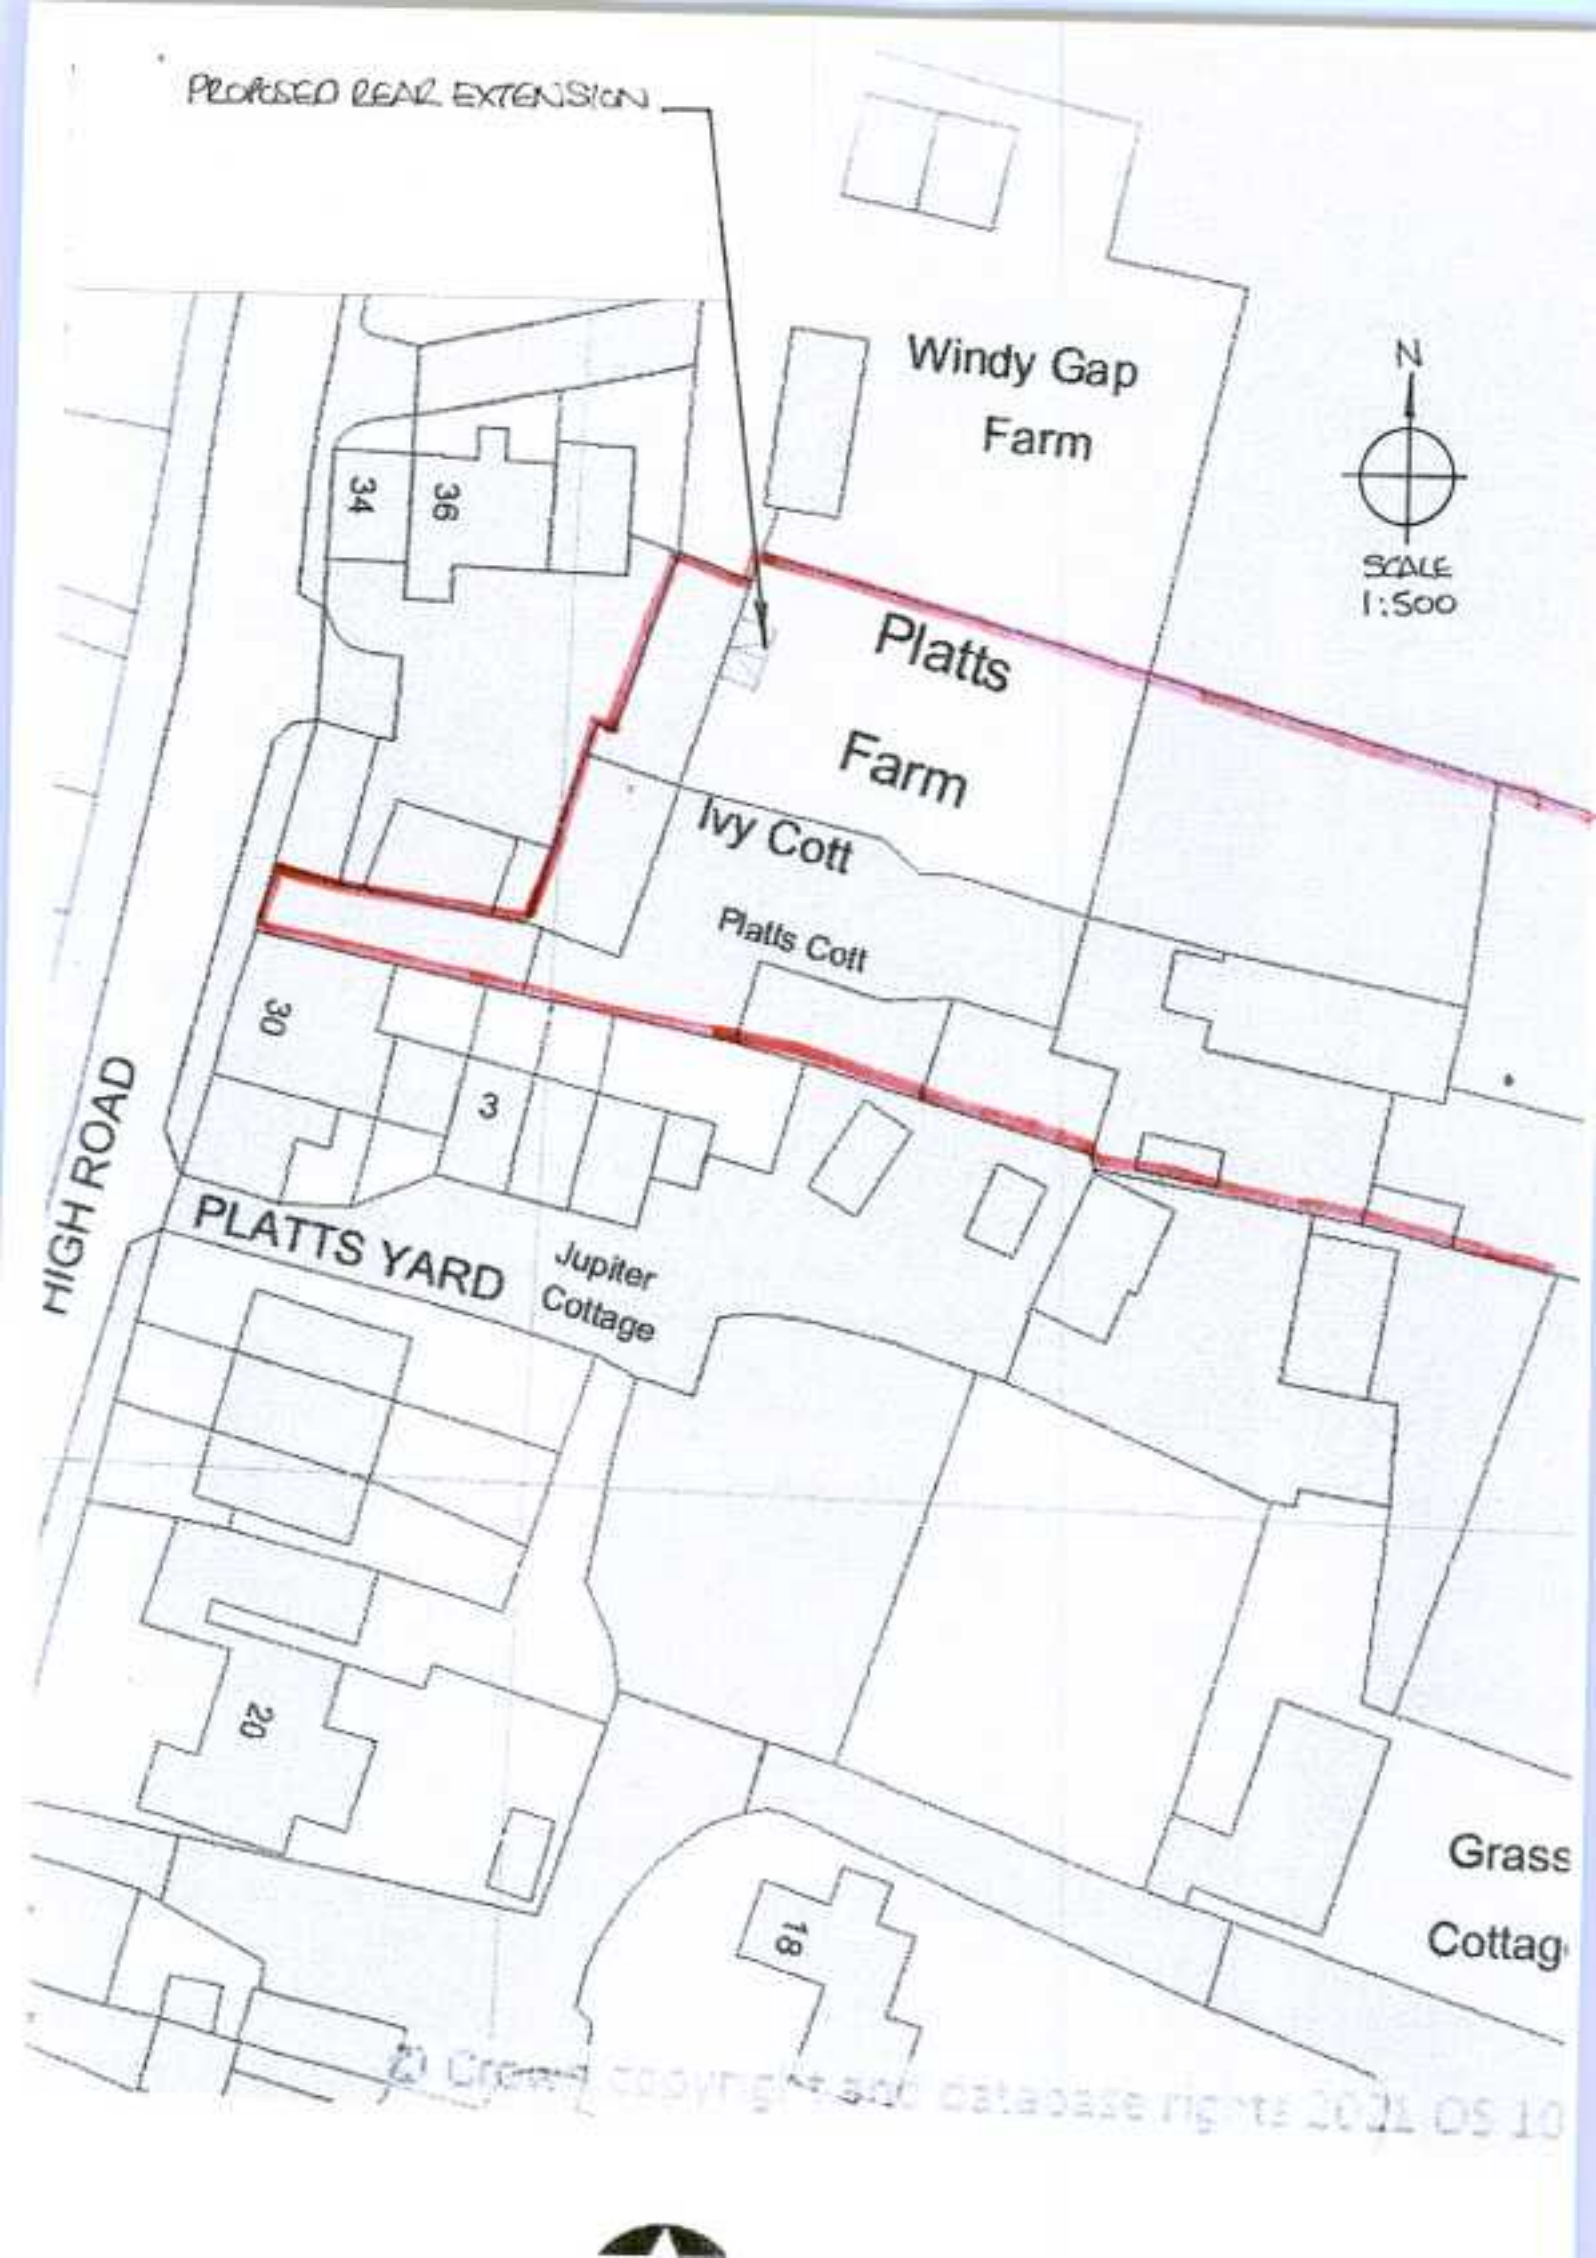
PROPOSED REAR EXTENSION
Windy Gap Farm
N
SCALE 1:500
34
36
Platts Farm
Ivy Cott
Platts Cott
30
3
HIGH ROAD
PLATTS YARD
Jupiter Cottage
20
18
Grass
Cottag