Copyright of this drawing is vested in Lang Architecture and must not be copied without consent.

The drawings and specifications are prepared for planning purposes only.

Only figured dimensions are to be taken from this drawing. All dimensions are in millimeters unless noted otherwise.

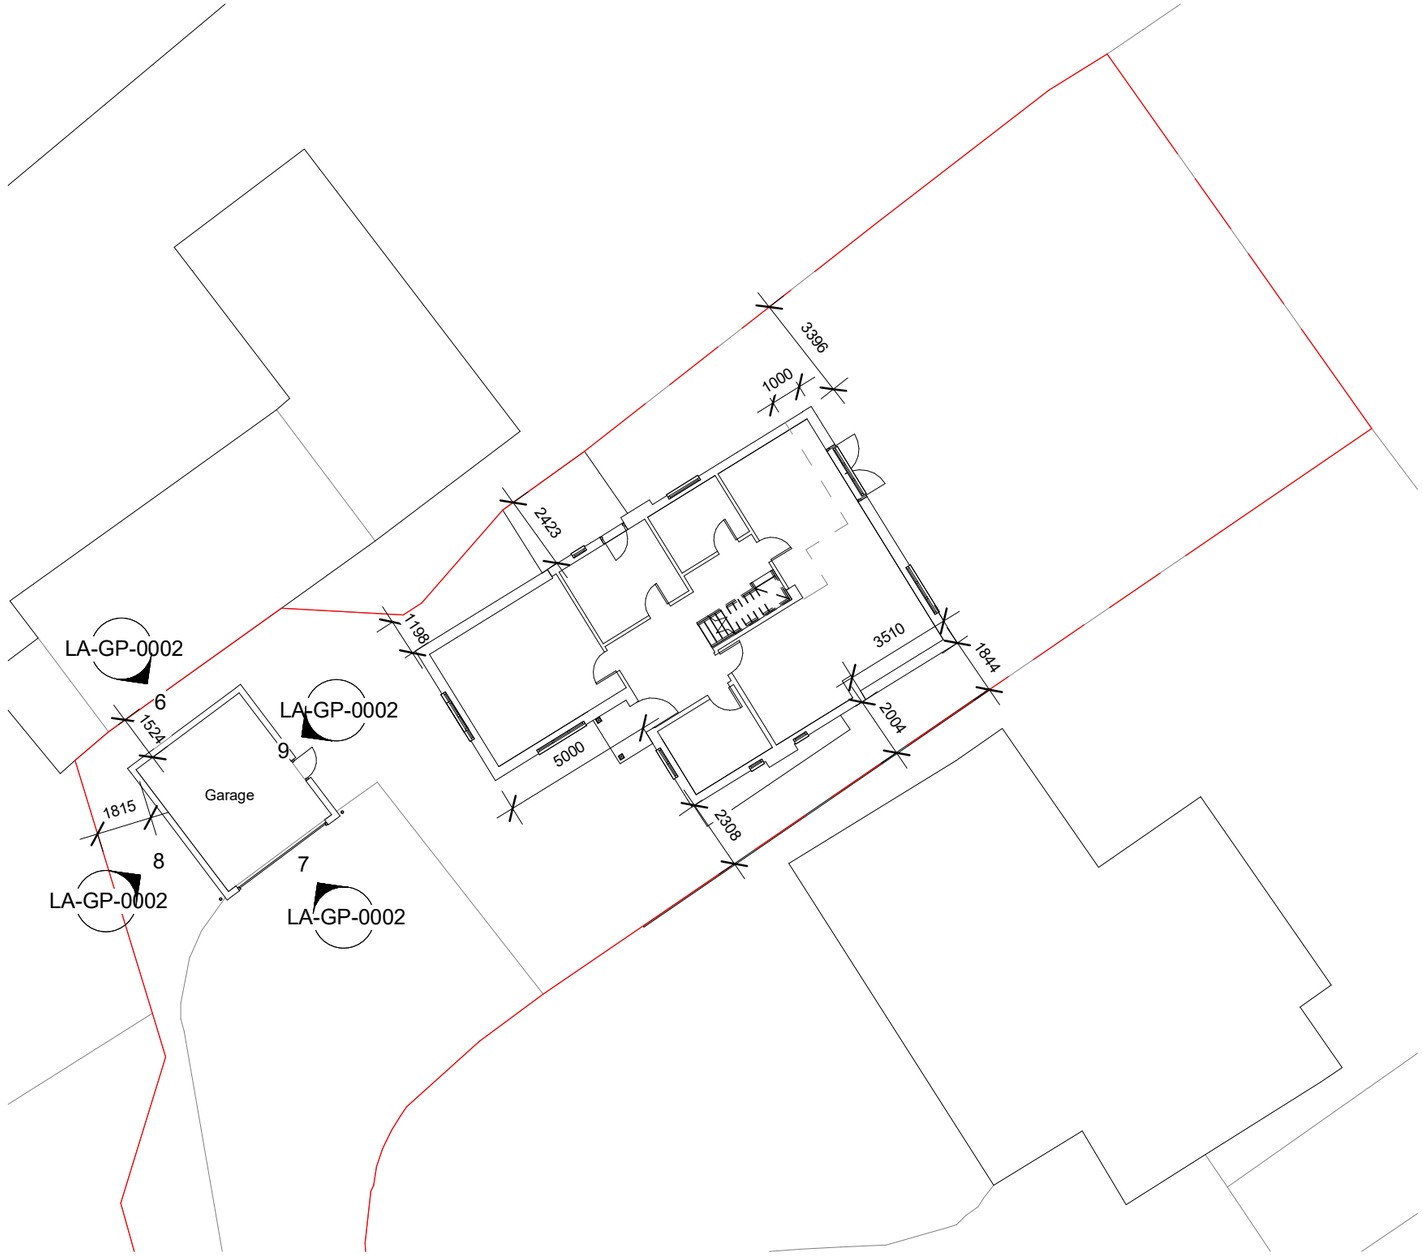

Block Plan

1 : 200

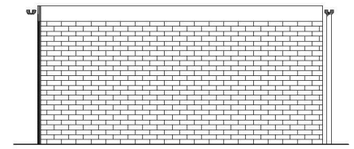

Existing Garage North

1 : 100

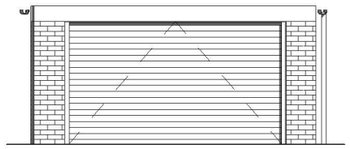

Existing Garage South

1 : 100

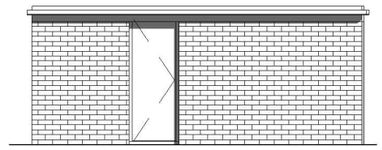

Existing Garage East

1 : 100

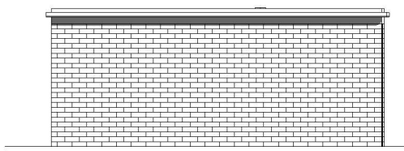

Existing Garage West

1 : 100

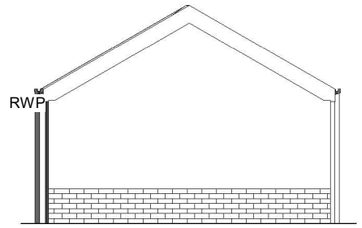

Proposed Garage North

1 : 100

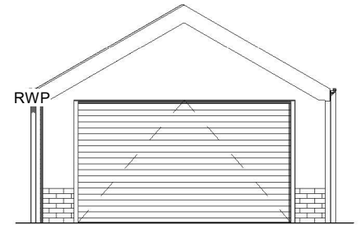

Proposed Garage South

1 : 100

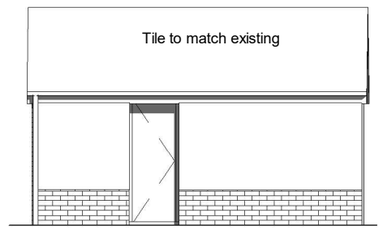

Proposed Garage East

1 : 100

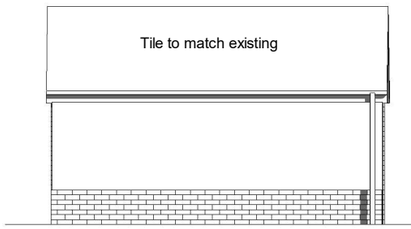

Proposed Garage West

1 : 100

No.	Description	Date
A	General Updates	310721

LANG ARCHITECTURE
07921842074 info@langarchitecture.co.uk

PROJECT: 30 Bullhurst Lane

SHEET: Block Plan

CLIENT: Katie Woodward

Date	Project number	Scale (@ A3)
200721	064	As indicated

Drawn by	DRAWING NUMBER	REV
CL	LA-GP-0002	A

Checked by: CL

31/07/2021 21:42:36