
rev.	revision	date

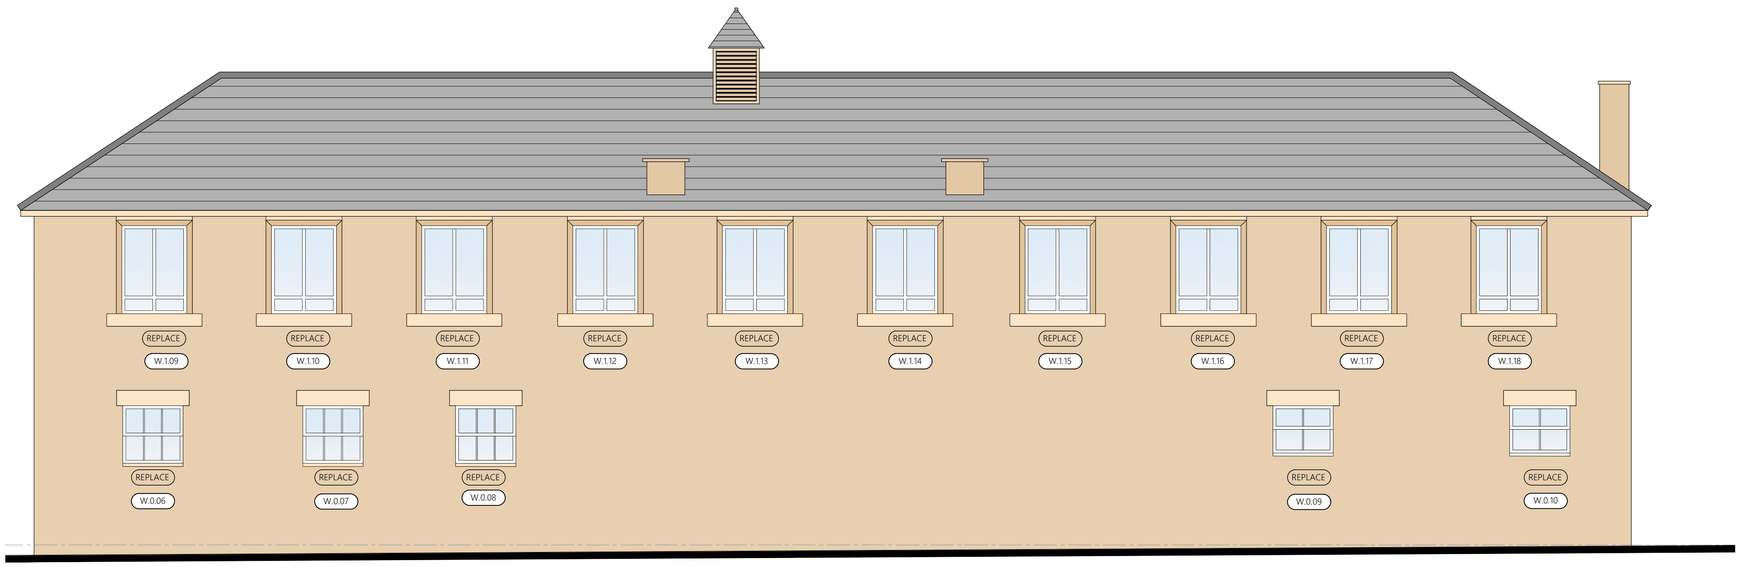

Rear Elevation (West)

Scale 1:50



Front Elevation (East)

Scale 1:50

Scale Bar 1:50

0 5m

1m 2m 3m 4m

STATUS

For Planning

Wilson Architects Ltd.
Sparkhouse, Ropewalk, Lincoln, LN6 7DQ
01522 837232
info@wilsonarchitects.co.uk
www.wilsonarchitects.co.uk
Registered company no: 11600041 VAT Registration no: 328680578

CLIENT

AG Group

PROJECT

Proposed Works To Fuchs Site, Brooke Close, Belper, Derby

TITLE

Proposed Stable Elevations

SCALE	DRAWN BY
1:50 @ A1	JP

DRAWING NUMBER	REV
21,034-P-105	A