

rev.	revision	date

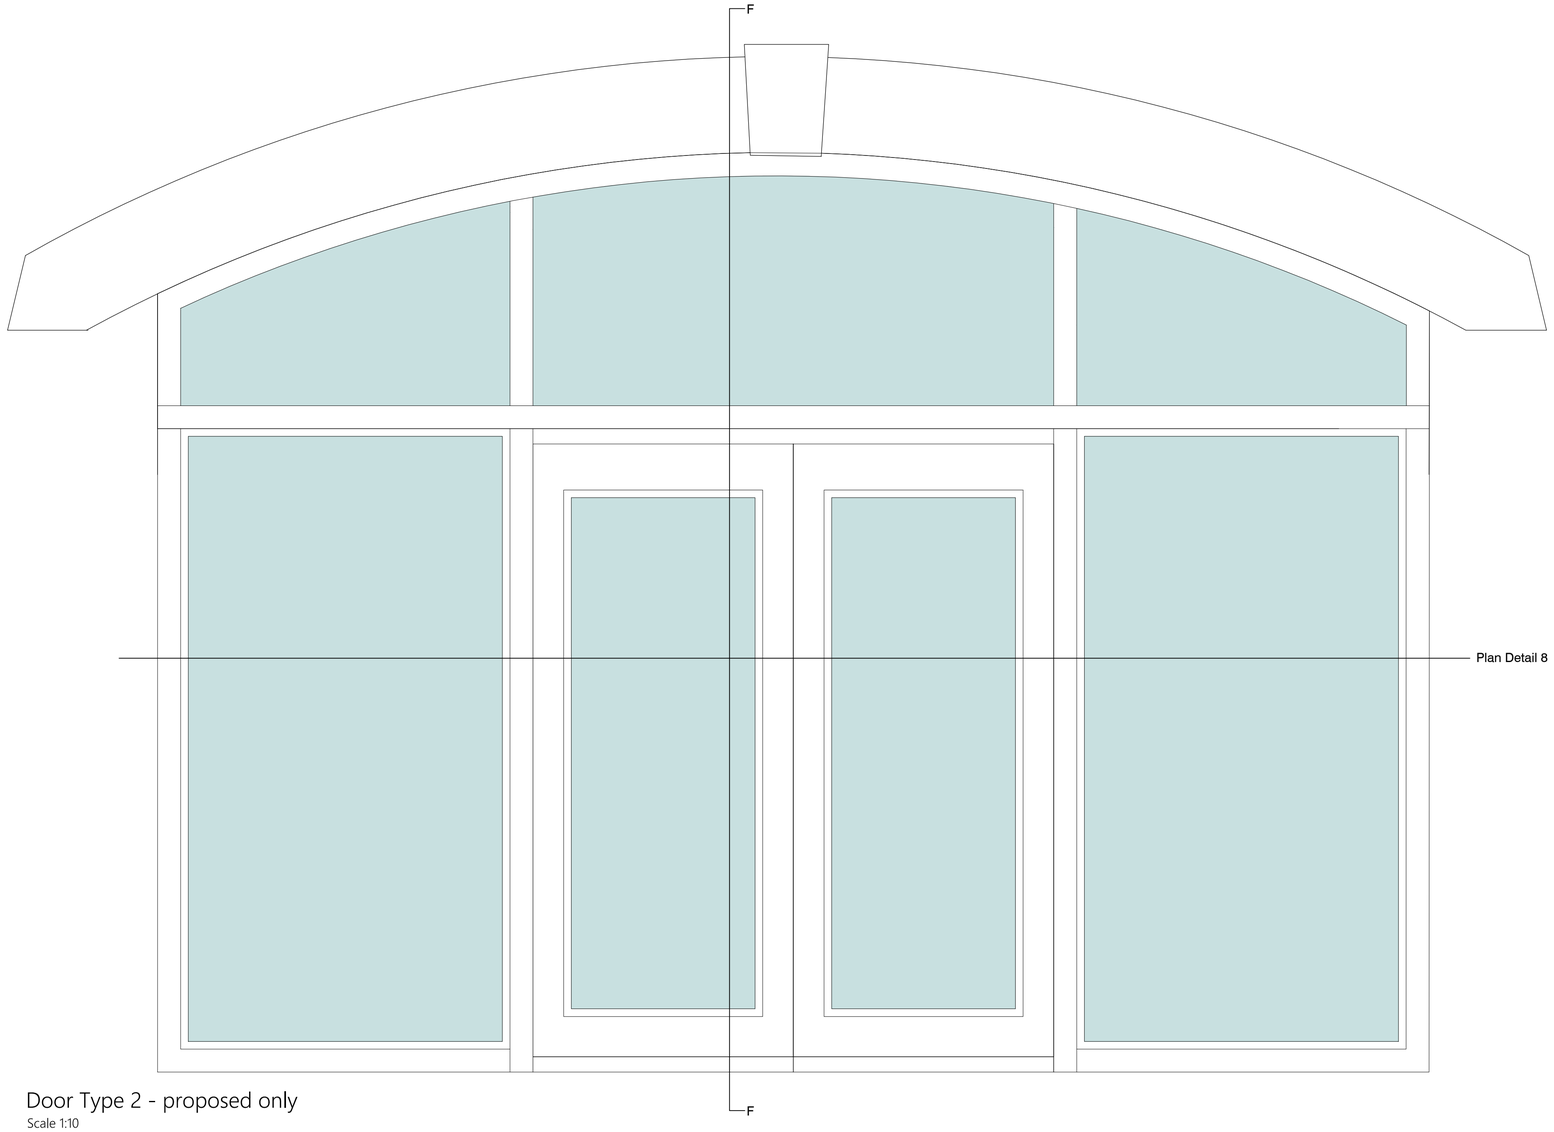

Door Type 2 - proposed only
Scale 1:10




Section F - F
Scale 1:10

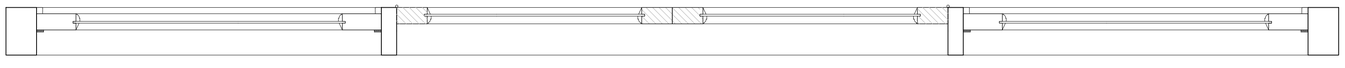

Plan Detail 8
Scale 1:10

Note: This drawing is to be read in conjunction with / cross referenced to detailed window survey

Scale Bar 1:10

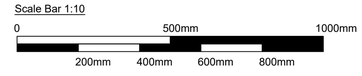

STATUS
For Planning

Wilson Architects Ltd.
Sparkhouse, Ropewalk, Lincoln, LN6 7DQ
01522 837232
info@wilsonarchitects.co.uk
www.wilsonarchitects.co.uk
Registered company no: 11606041 VAT Registration no: 328680578

CLIENT
AG Group

PROJECT
Proposed Works To Fuchs Site, Brooke Close, Belper, Derby

TITLE
Proposed Window and Door Details 3 of 4

SCALE	DRAWN BY
1:10 @ A1	JP

DRAWING NUMBER	REV
21,034-P-203	A