
rev.	revision	date

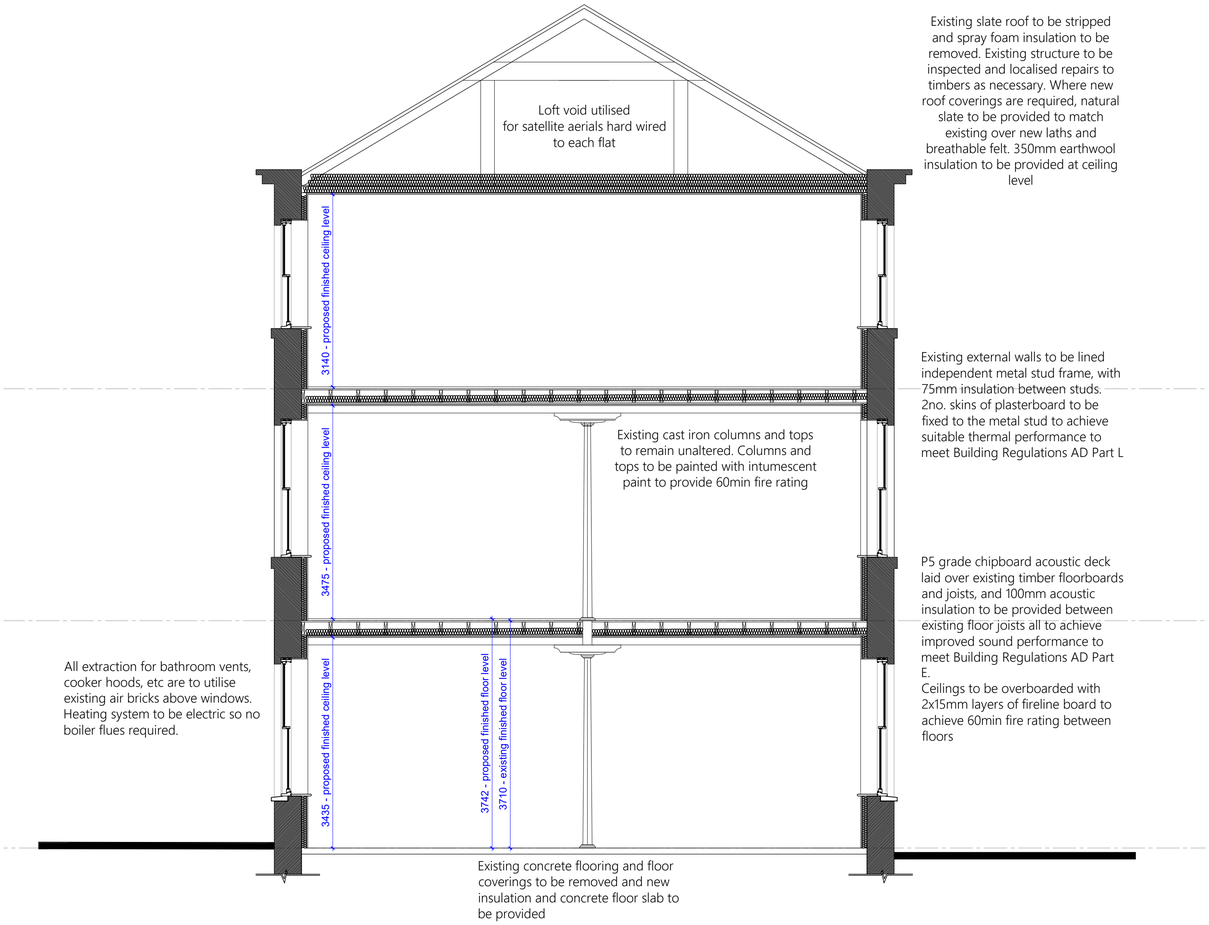

Typical Cross Section through building

Scale 1:50

Scale Bar 1:50

0 5m

1m 2m 3m 4m

STATUS
For Planning

Wilson Architects Ltd.
Sparkhouse, Ropewalk, Lincoln, LN6 7DQ
01522 837232
info@wilsonarchitects.co.uk
www.wilsonarchitects.co.uk
Registered company no: 11600041 VAT Registration no: 328680578

CLIENT
AG Group

PROJECT
Proposed Works To Fuchs Site, Brooke Close, Belper, Derby

TITLE
Typical Cross Section

SCALE	DRAWN BY
1:100 @ A1	JA, JP

DRAWING NUMBER	REV
21,034-P-205	.