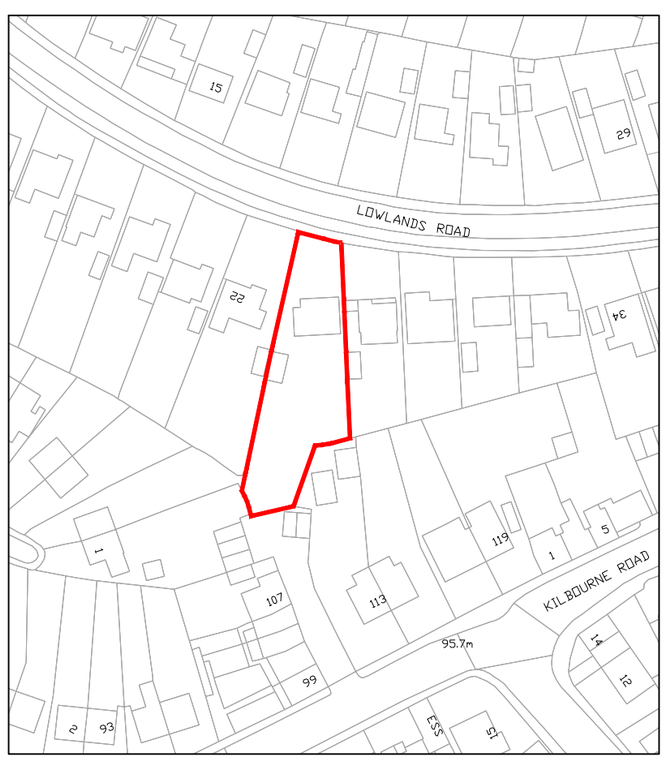

Site Location Plan

Scale 1:1250

solas **Studio** Tel: 0115 9284065 07852782254	CLIENT Mr & Mrs Craddy	PROJECT 24 Lowlands Road Belper DE56 1HN	DRAWING TITLE Site Location Plan	☐ Preliminary ☒ Planning SCALE 1:1250 @ A3 DRG No. 21/228/300	☐ Building Regs ☐ Tender DATE 02.08.21 REVISION	☐ Construction ☐ As Built DRAWN KJ CHECKED -	NOTES All dimensions must be checked on site. Do not scale from this drawing. revision: date: initial: items

A3