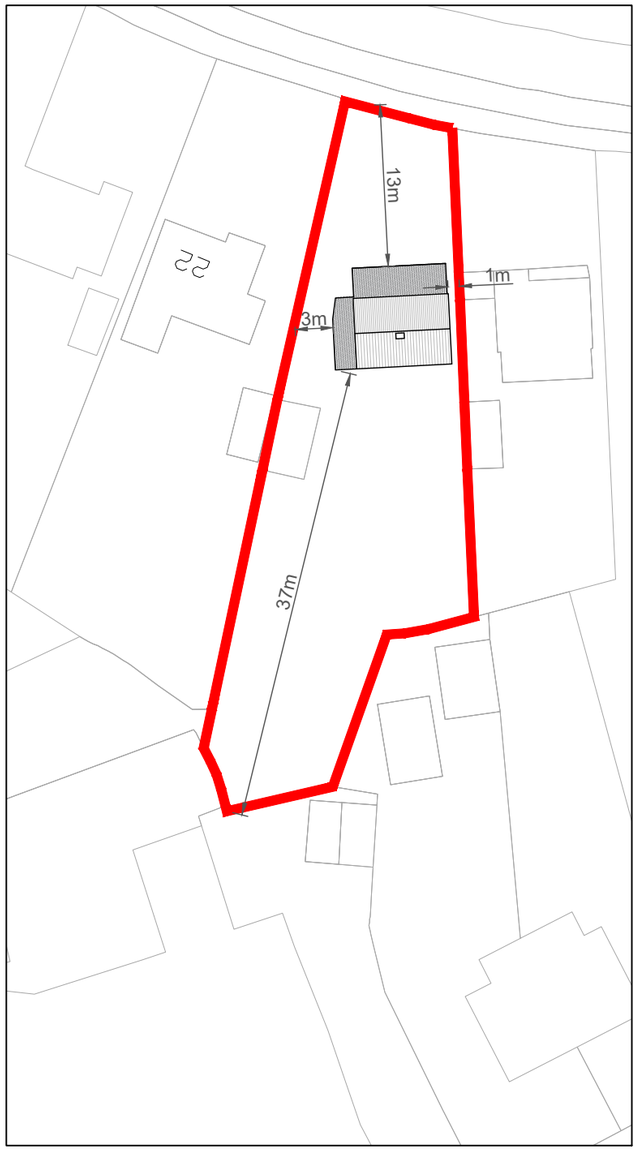

Existing Site Plan:
Scale 1:500

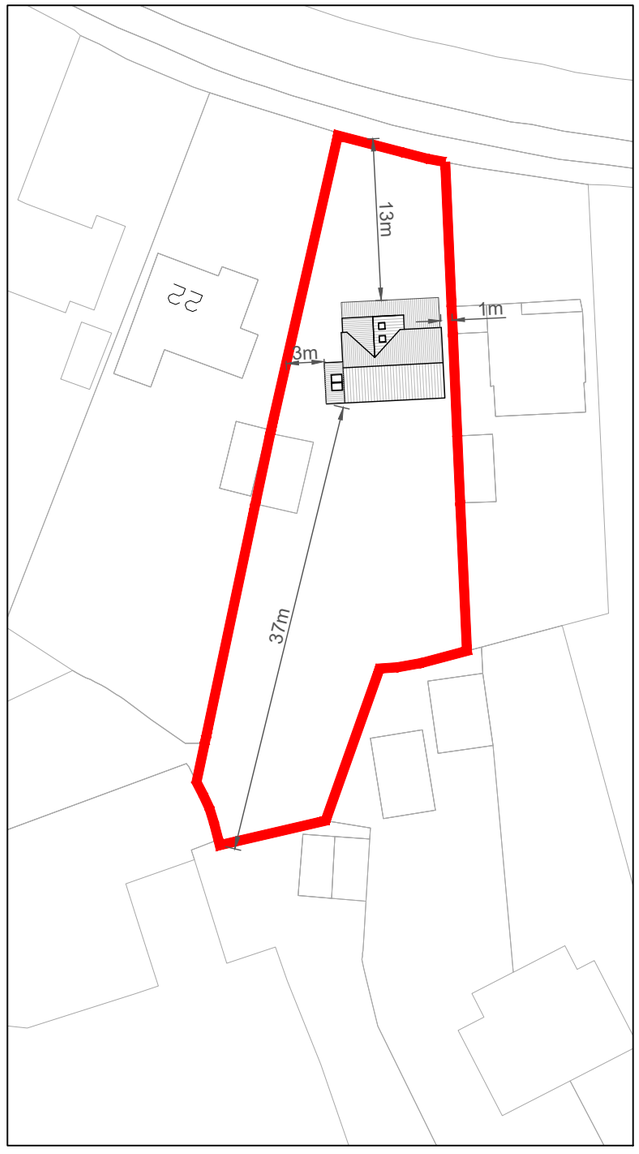

Proposed Site Plan:
Scale 1:500

solas **Studio**
Tel: 0115 9284065
07852782254

CLIENT
Mr & Mrs Craddy

PROJECT
24 Lowlands Road
Belper
DE56 1HN

DRAWING TITLE
Existing & Proposed:
Site Plans

☐ Preliminary	☐ Building Regs		☐ Construction
☒ Planning	☐ Tender		☐ As Built
SCALE 1:500 @ A3	DATE 02.08.21	DRAWN KJ	
DRG No. 21/228/303	REVISION	CHECKED -	

NOTES
All dimensions must be checked on site.
Do not scale from this drawing.

revision: date: initial: items

A3