Copyright of this drawing is vested in Lang Architecture and must not be copied without consent.

The drawings and specifications are prepared for planning purposes only.

Only figured dimensions are to be taken from this drawing. All dimensions are in millimeters unless noted otherwise.

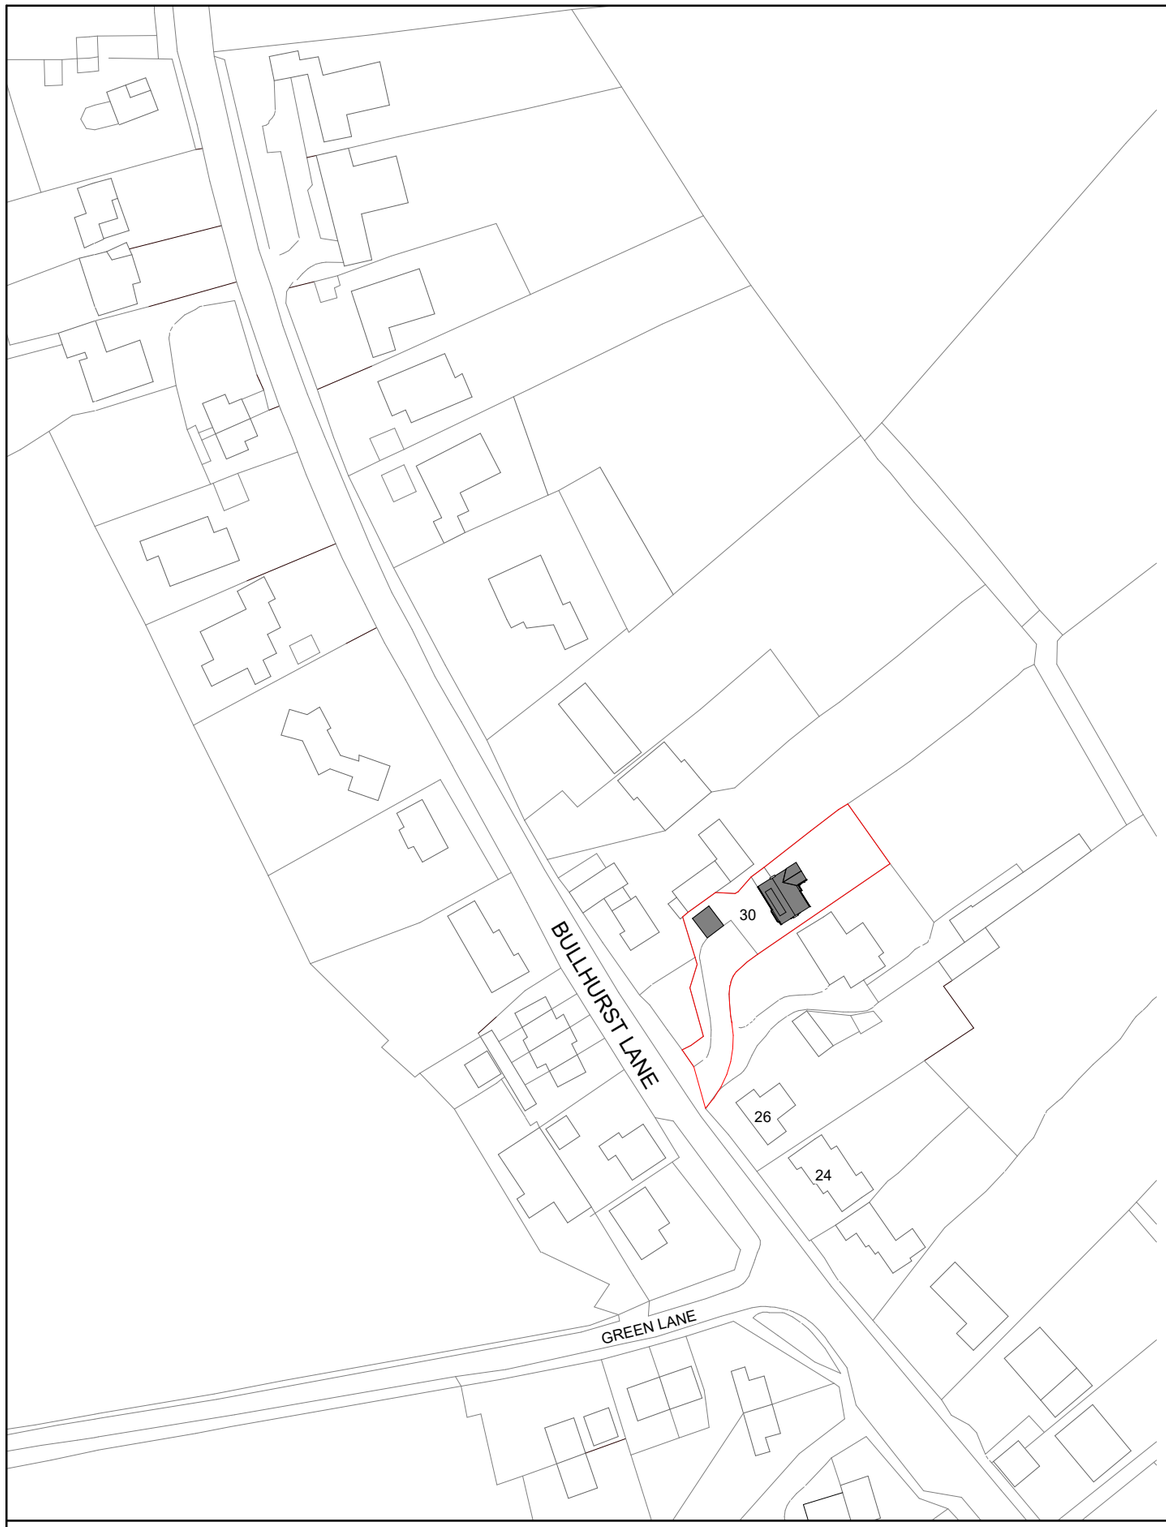

Site
1 : 1250

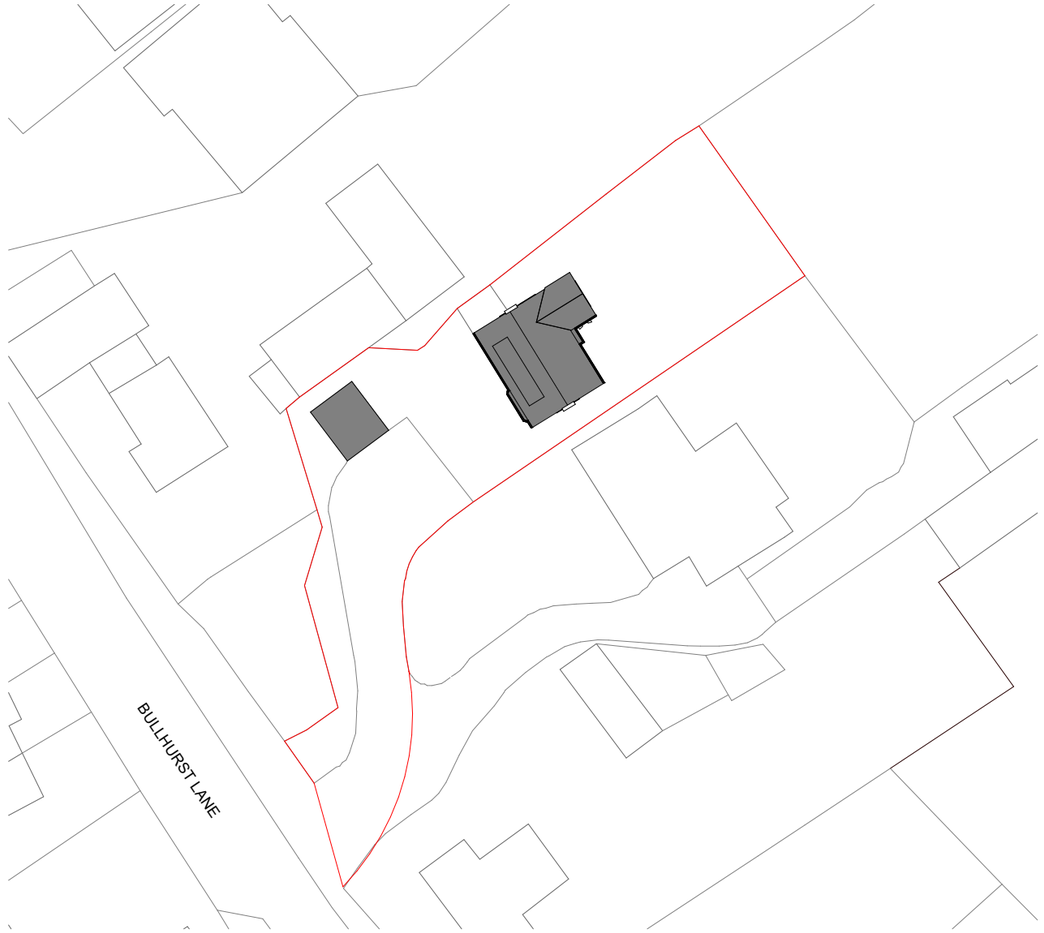

Site Location
1 : 500

No.	Description	Date
A	Planning Updates	050821

LANG ARCHITECTURE
07921842074 info@langarchitecture.co.uk

PROJECT
30 Bullhurst Lane

SHEET
Site Location Plans

CLIENT
Katie Woodward

Date	Project number	Scale (@ A3)
220721	064	As indicated

Drawn by	DRAWING NUMBER	REV
CL	LA-SA-0001	A

Checked by
CL

05/08/2021 10:39:44