46 Bakers Hill Site Plan

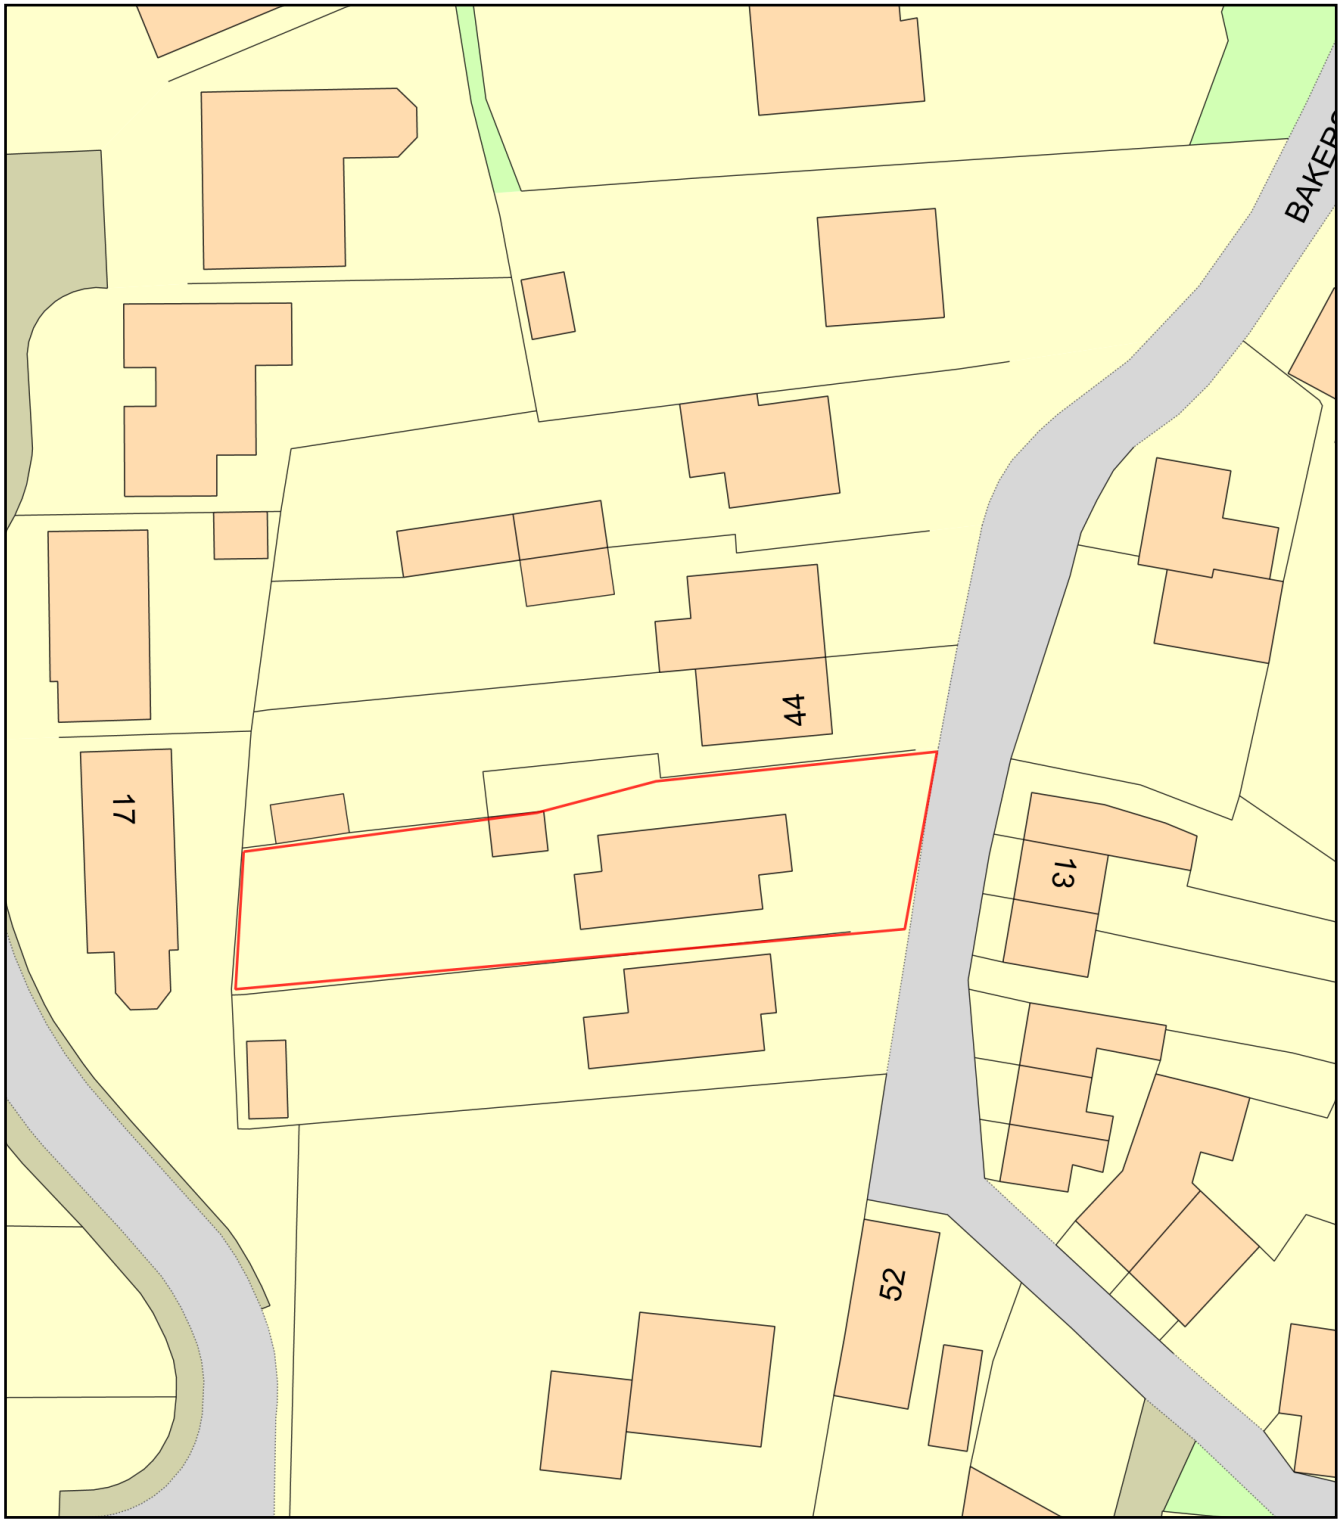

0 20
Metres

N

ReQuestaPlan

Plan Produced for: Mr & Mrs Kerrison

Date Produced: 06 Aug 2021

Plan Reference Number: TQRQM21218131235211

Scale: 1:500 @ A4

© Crown copyright and database rights 2021 OS 100042766