REV A - LAYOUT 02

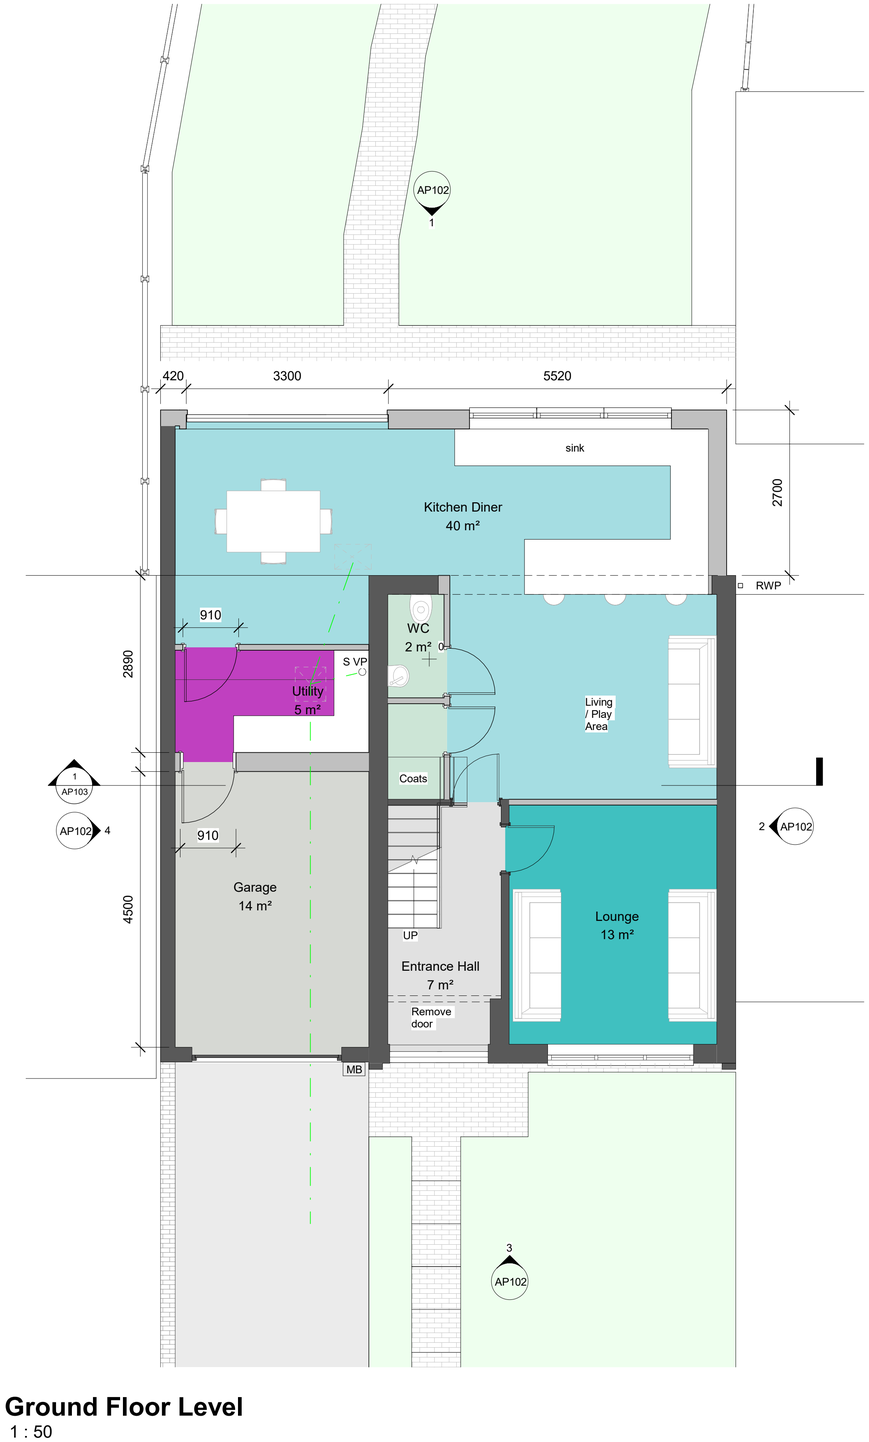

Ground Floor Level
1 : 50

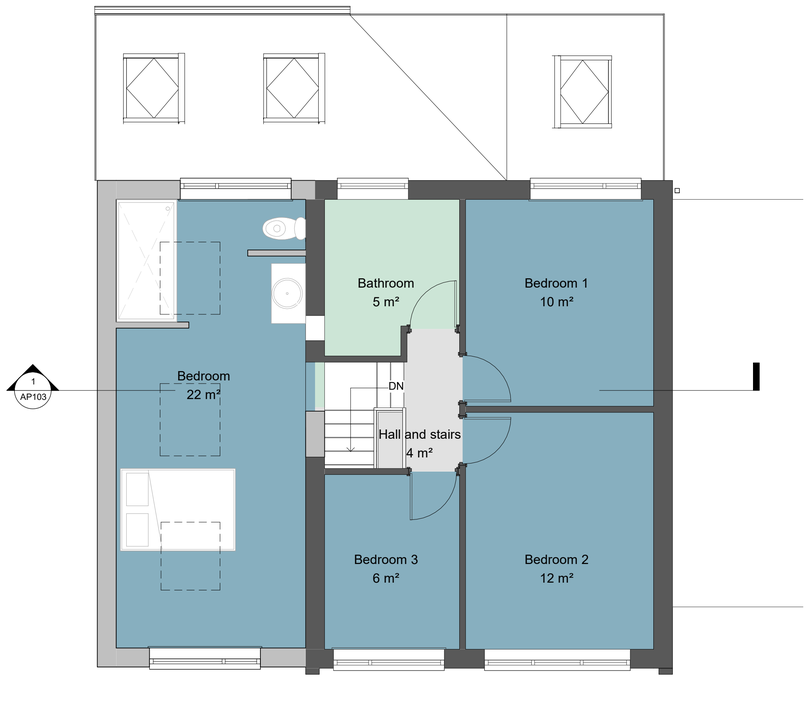

First Floor Level
1 : 50

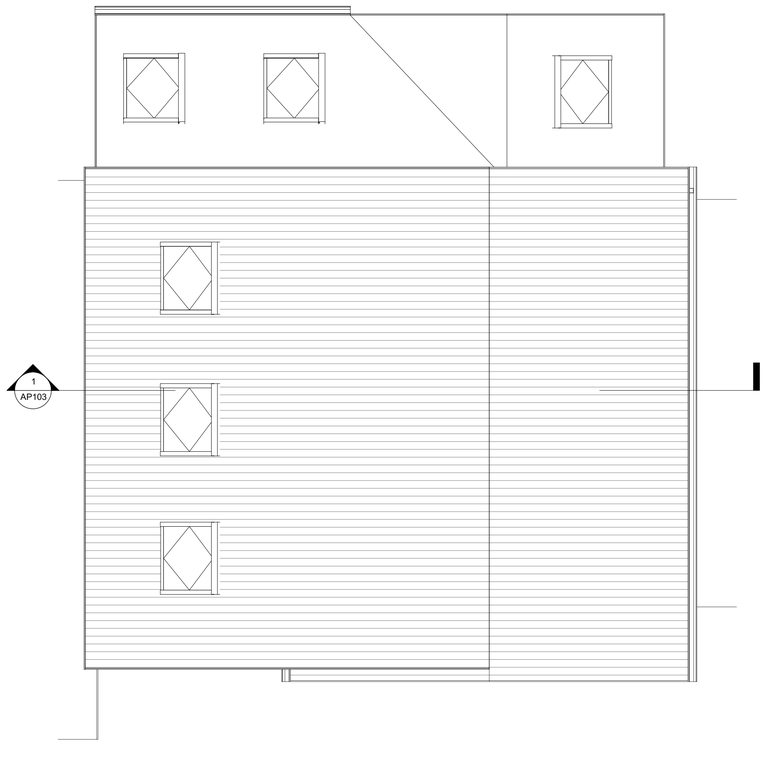

Roof Plan
1 : 50

MHA
MANNING HOLDEN ARCHITECTS

0m 1m 2m 3m 4m 5m

VISUAL SCALE 1:50 @ A1

*All dimensions to be checked on site prior to the contractor starting work. This drawing does not indicate structural design - a Structural Engineer should be appointed to undertake detailed structural design and calculations. This drawing has been prepared solely for the purposes of obtaining planning consent and should not be used for construction purposes. No liability will be accepted should this drawing be used for anything other than a planning drawing.

Department Legend

- Bathrooms
- Circulation
- Kitchens
- Living space
- Storage
- Utility

PROJECT
1 Tavistock Avenue, Ripley

SHEET
Proposed Plans

CLIENT
Jamie and Erika Rowlston

Date	Project number	Scale (@ A1)
Issue Date	234	1 : 50

Drawn by	DRAWING NUMBER	REV
Author	AP101	

Checked by
Checker

28/07/2021 13:03:19