Mr & Mrs Peter Hampson 14 Avenue Road Duffield Derby DE56 4DW	Two Storey Side Extension to create new home office and extend existing bedroom	Location Plan	1 : 500 1 : 1250 2021-51-01

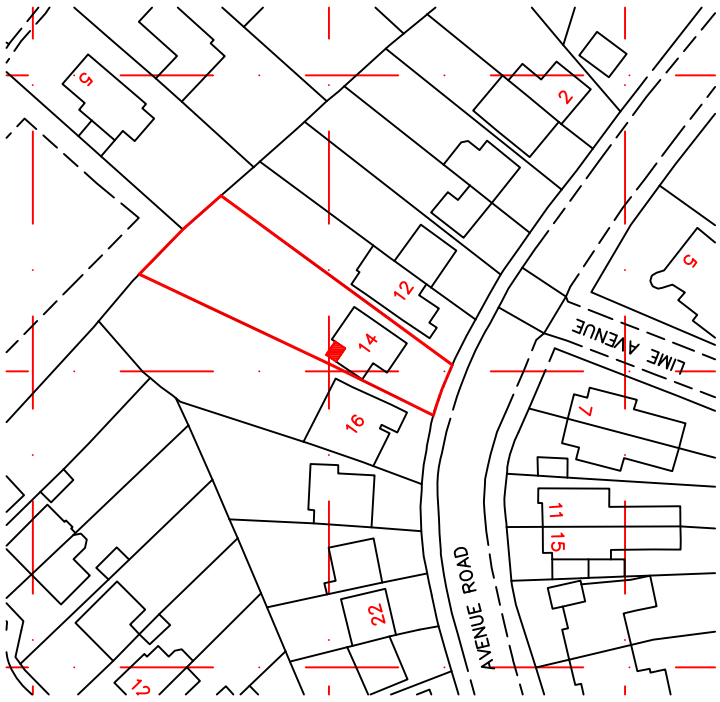

Location Map
scale 1:1250

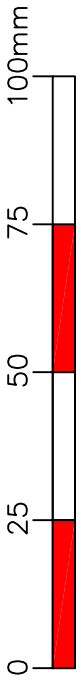

North

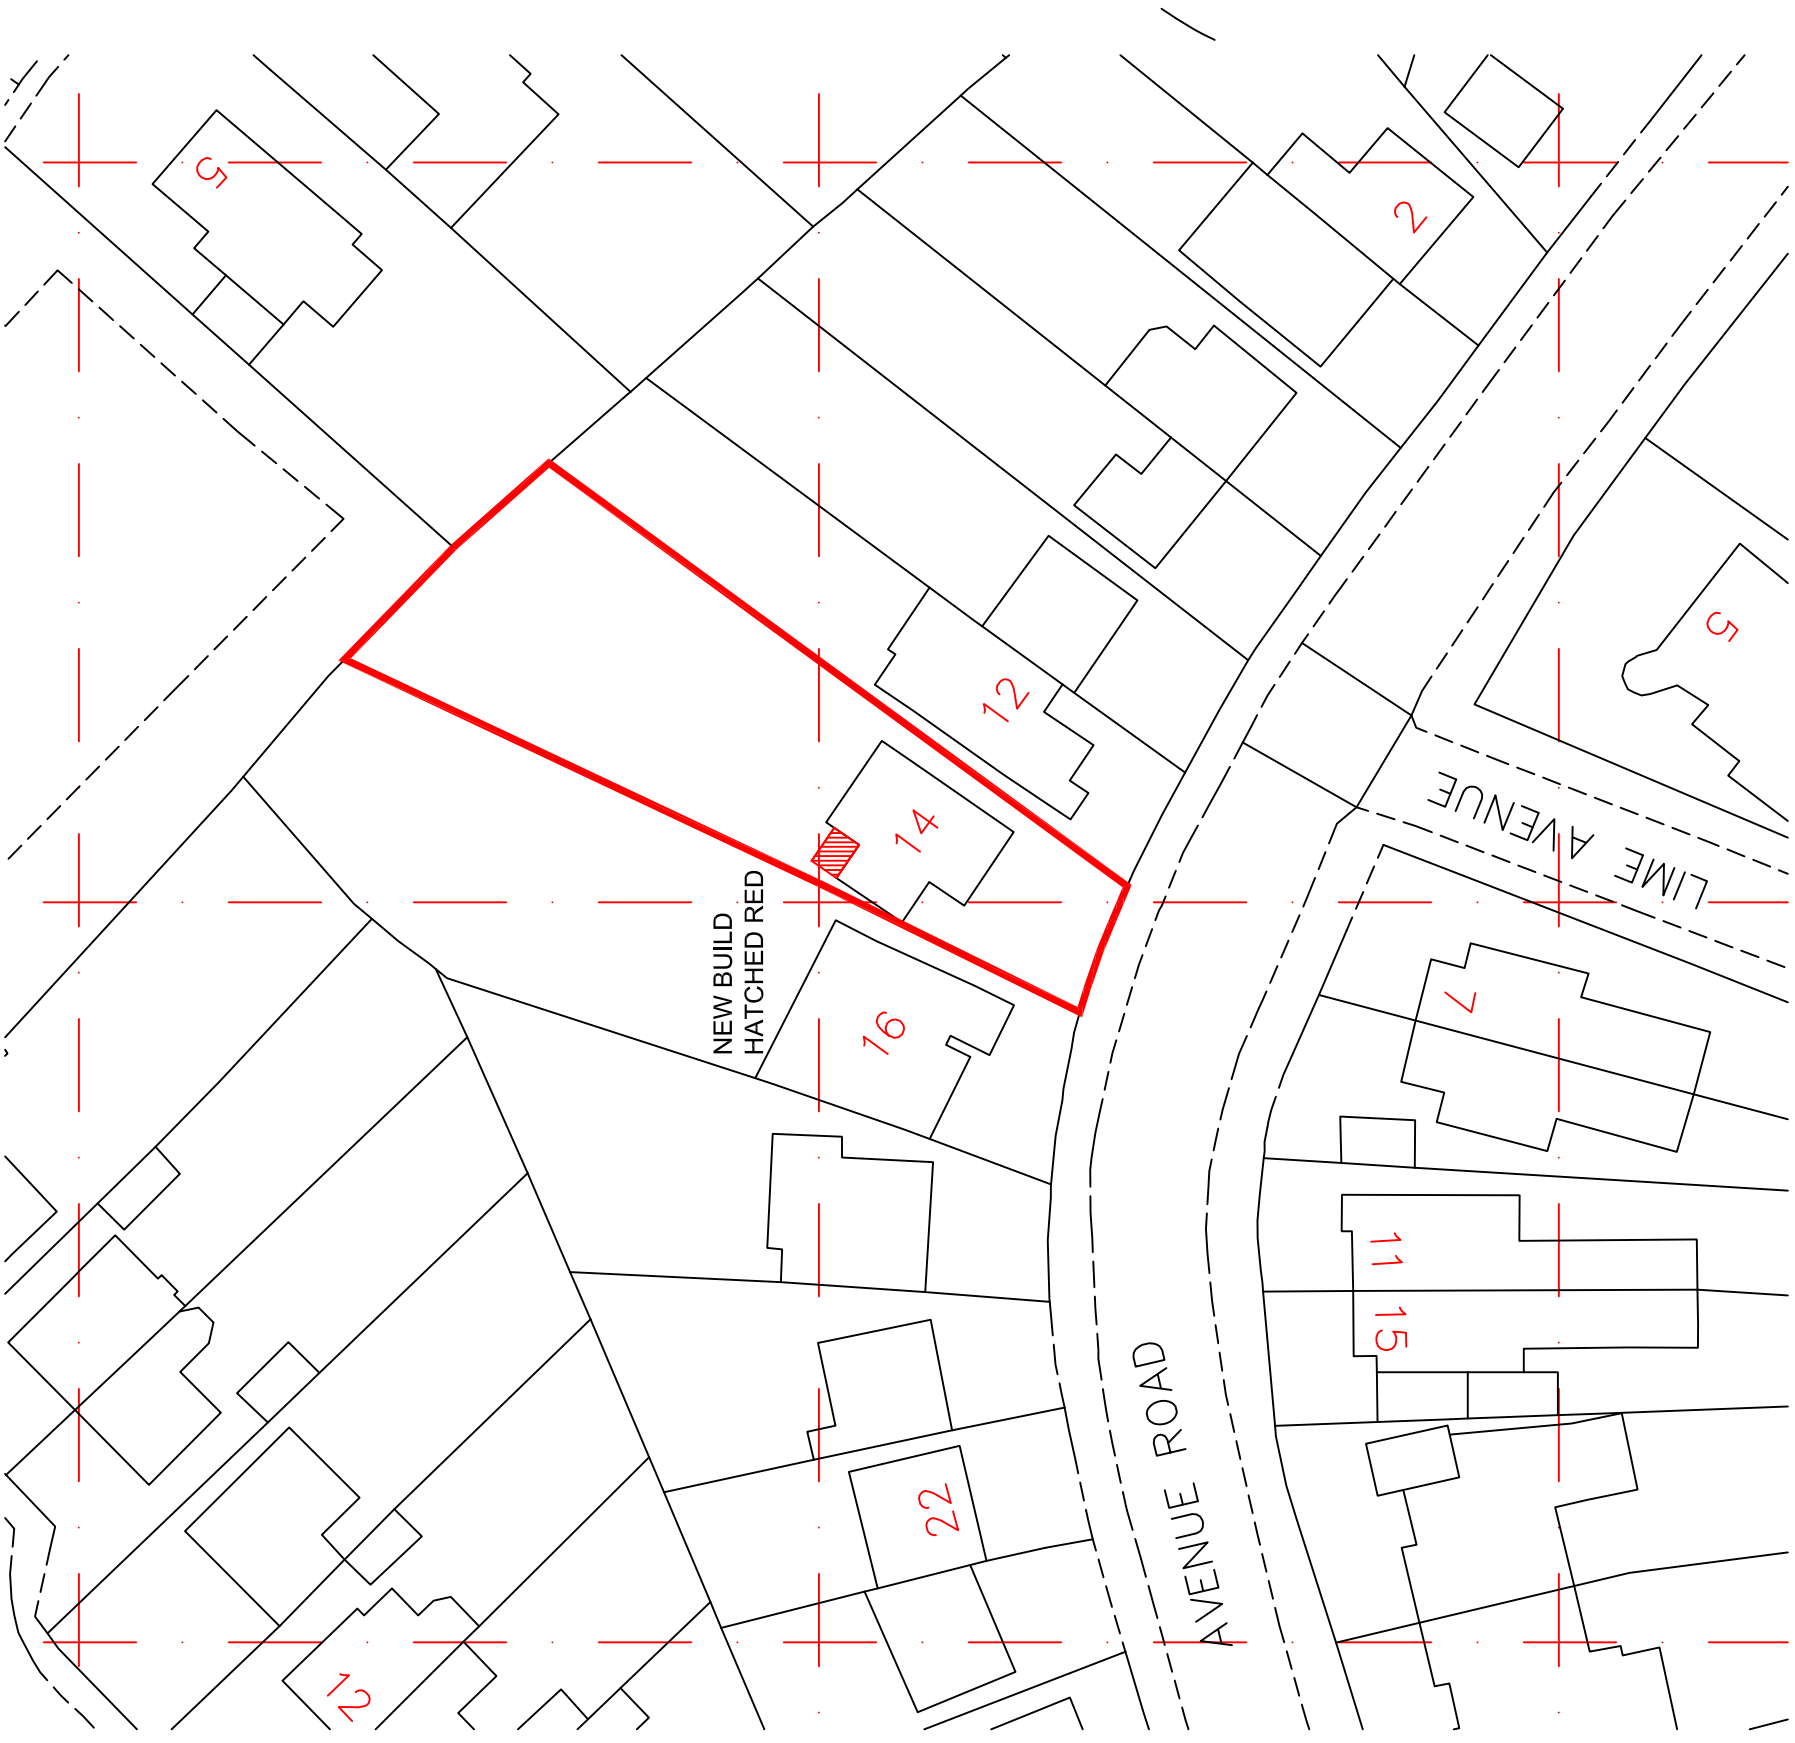

Block Plan
scale 1:500