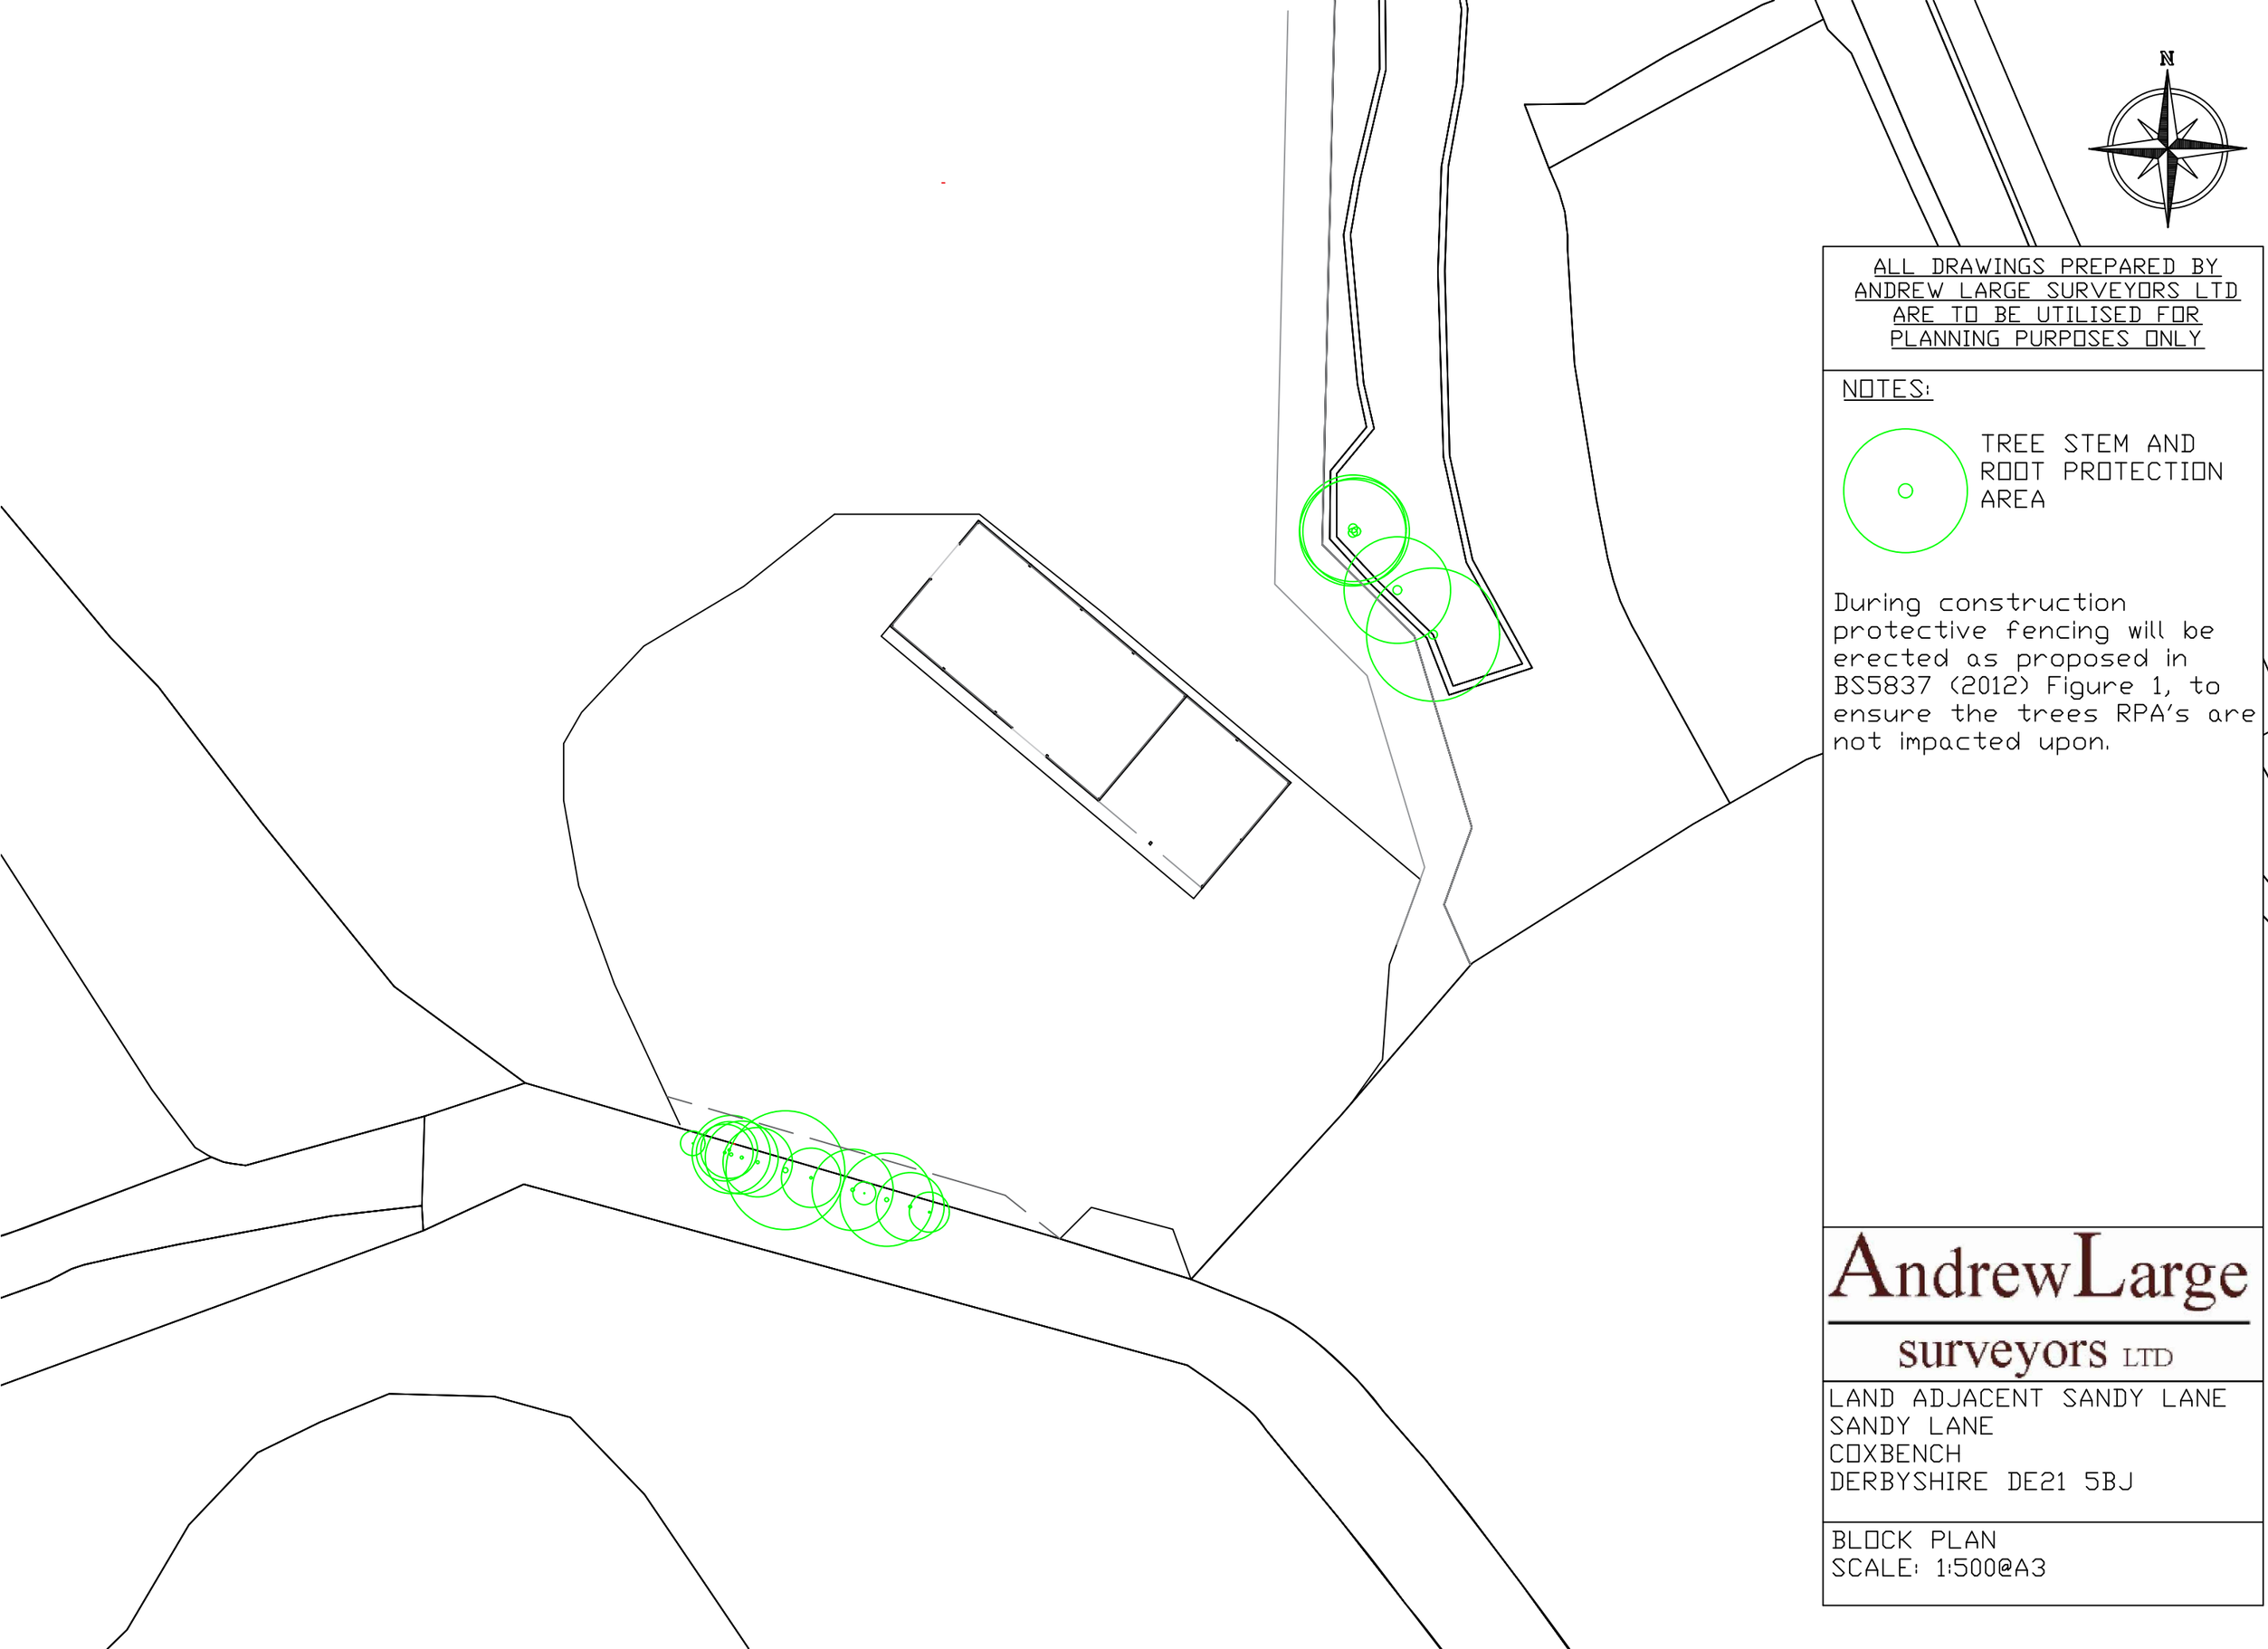

ALL DRAWINGS PREPARED BY ANDREW LARGE SURVEYORS LTD ARE TO BE UTILISED FOR PLANNING PURPOSES ONLY

NOTES:

TREE STEM AND ROOT PROTECTION AREA

During construction protective fencing will be erected as proposed in BS5837 (2012) Figure 1, to ensure the trees RPA's are not impacted upon.

AndrewLarge surveyors LTD

LAND ADJACENT SANDY LANE
SANDY LANE
COXBENCH
DERBYSHIRE DE21 5BJ

BLOCK PLAN
SCALE: 1:500@A3