RevNo	Revision note	Date	Signature	Checked
B	Revisied Drawing A4 – Planning dwg	07.08.2021		DP

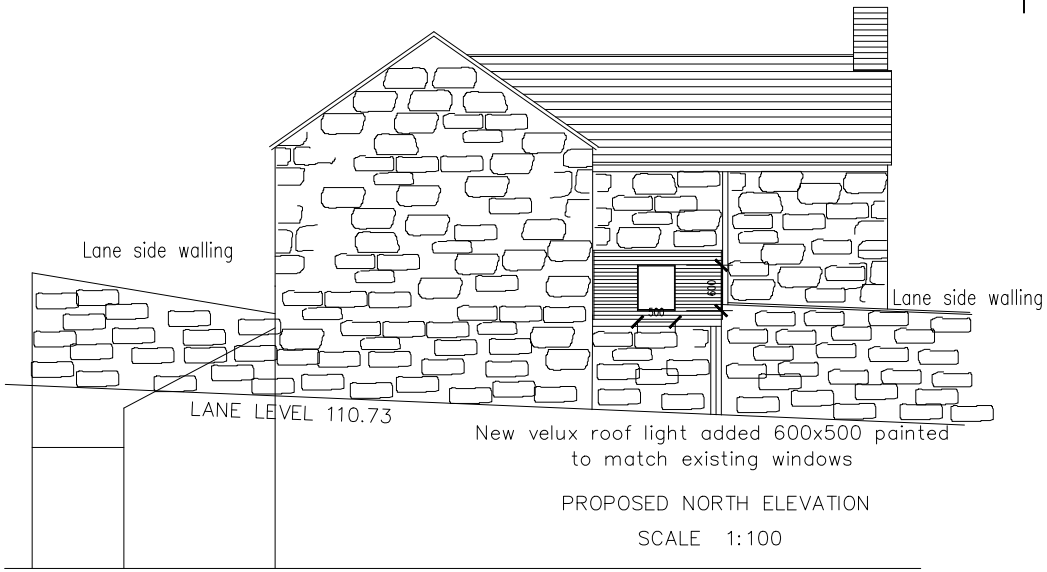

New velux roof light added 600x500 painted to match existing windows

PROPOSED NORTH ELEVATION

SCALE 1:100



EXISTING NORTH ELEVATION

SCALE 1:100

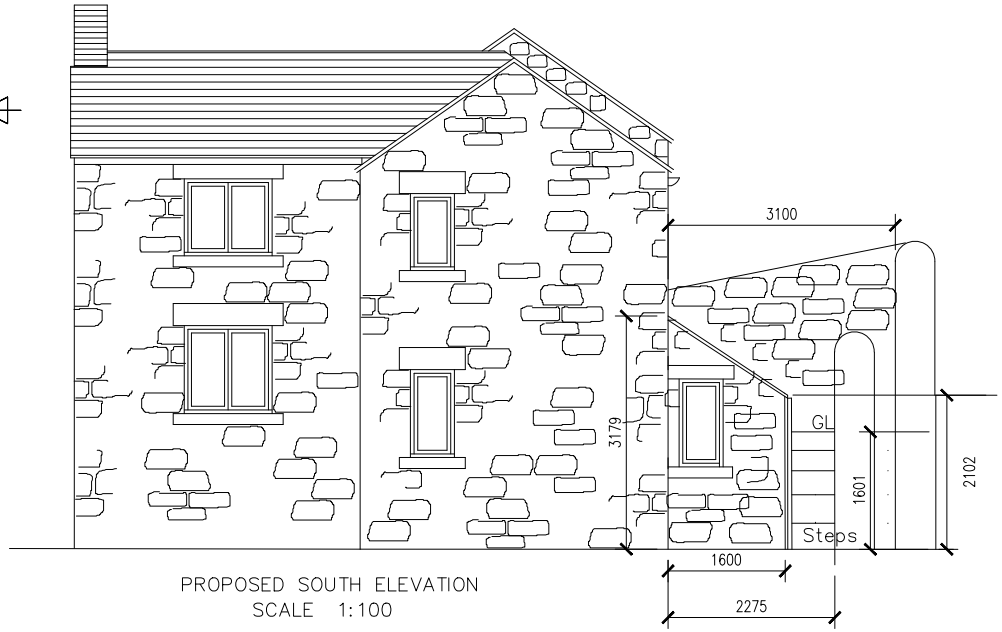

PROPOSED SOUTH ELEVATION

SCALE 1:100

Dressed Natural Stone under Slate to match existing House Window is wooden construction & painted to match existing

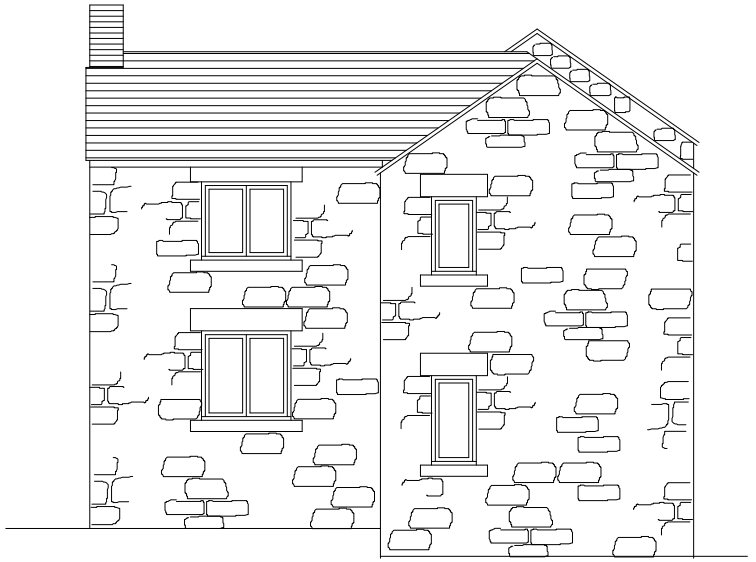

EXISTING SOUTH ELEVATION

SCALE 1:100

FILE NAME Drawing A4 Planning.dwg	FSCM NO	SHEET 1 OF 4	SCALE 1:100
SIZE A4		Wharncliffe Cottage Hidersitch Lane Whatstandwell	
DRAWN			
CHECK DP		Single Storey Rear Extension for Mr & Mrs D Phillips	
APPR.			
ISSUED 07.08.2021			
REV B		DWG NO A4 - PLANNING	
CONTRACT NO			