RevNo	Revision note	Date	Signature	Checked
B	Revised Drawing A4 Planning.dwg	07.08.2021		DP

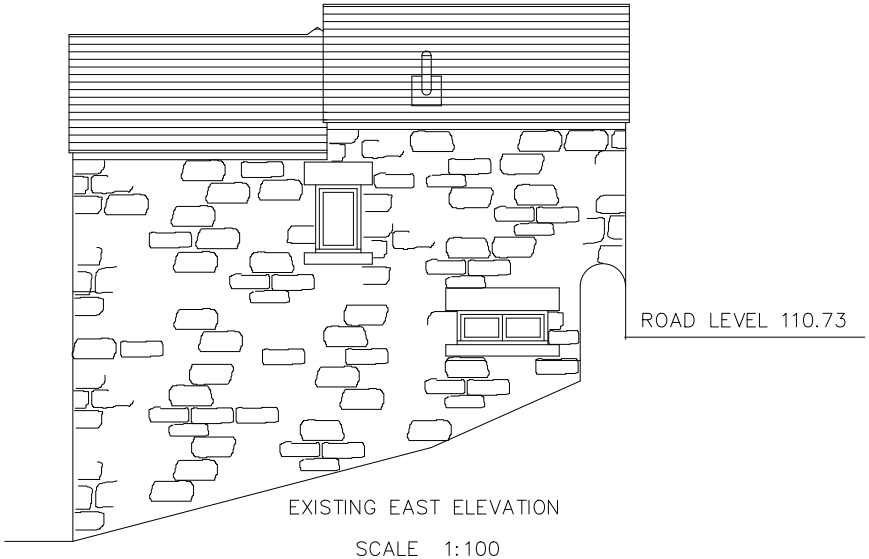

EXISTING EAST ELEVATION

SCALE 1:100

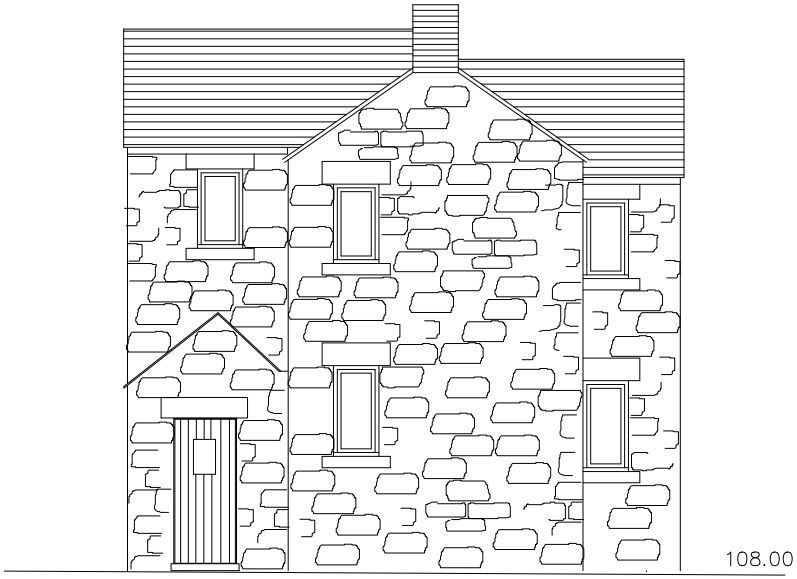

EXISTING WEST ELEVATION

SCALE 1:100

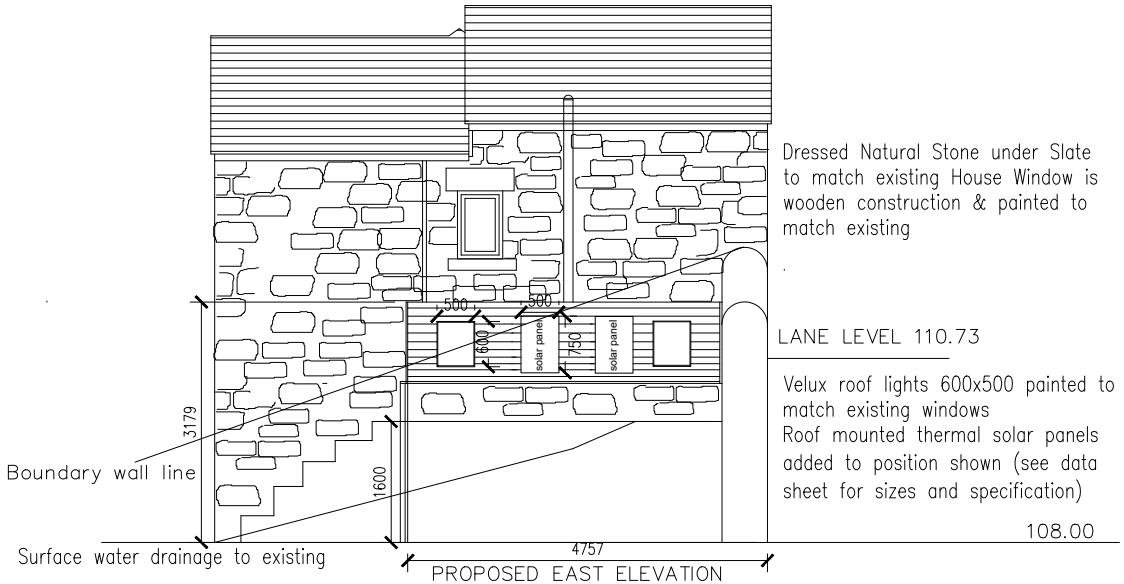

PROPOSED EAST ELEVATION

SCALE 1:100

NEW SINGLE STOREY REAR EXTENSION

FILE NAME Drawing A4 Planning.dwg	FSCM NO	SHEET 2 of 4	SCALE 1:100
SIZE A4		Wharncliffe Cottage Hindersitch Lane Whatstanwell	
DRAWN		Single Storey Rear Extension For Mr & Mrs D Phillips	
CHECK DP			
APPR.			
ISSUED 07.08.2021		DWG NO A4 - PLANNING	
REV B			
CONTRACT NO			