RevNo	Revision note	Date	Signature	Checked
B	Revised Drawing A4 Planning dwg	07.08.2021		DP

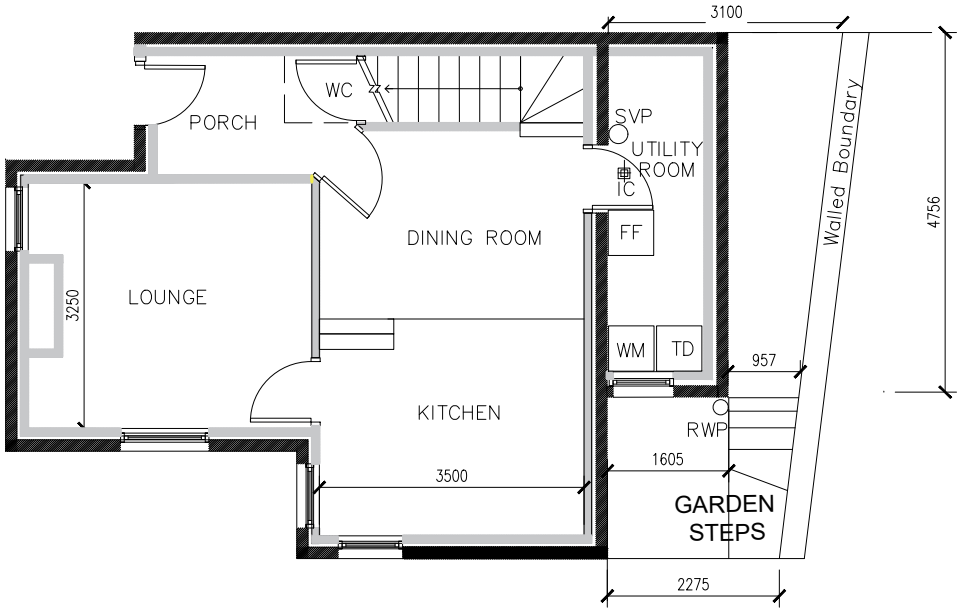

PROPOSED GROUND FLOOR SINGLE STOREY EXTENSION PLAN

SCALE 1:100

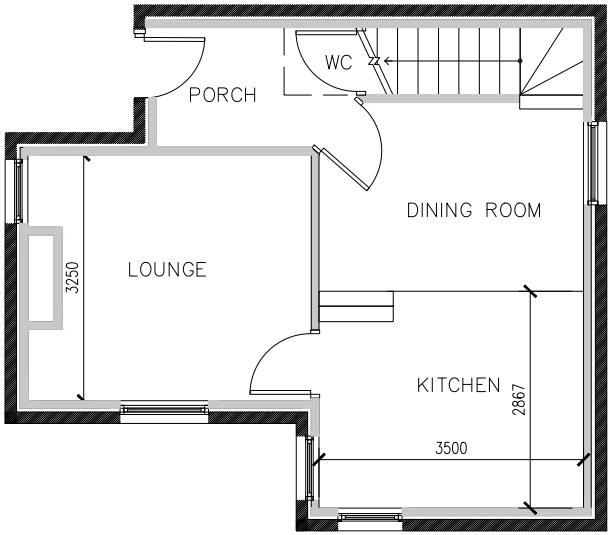

EXISTING GROUND FLOOR PLAN

SCALE 1:100

FILE NAME Drawing A4 Planning Dwg	FSCM NO	SHEET 3 OF 4	SCALE 1:100
SIZE A4		Wharncliffe Cottage Hindersitch Lane Whatstandwell	
DRAWN		Single Storey Rear Extension For Mr & Mrs D Phillips	
CHECK DP			
APPR.			
ISSUED 07.08.2021			
REV B		DWG NO A4 - PLANNING	
CONTRACT NO			