RevNo	Revision note	Date	Signature	Checked
B	Revised Drawing A4 - Planning Drawing	07.08.2021		DP

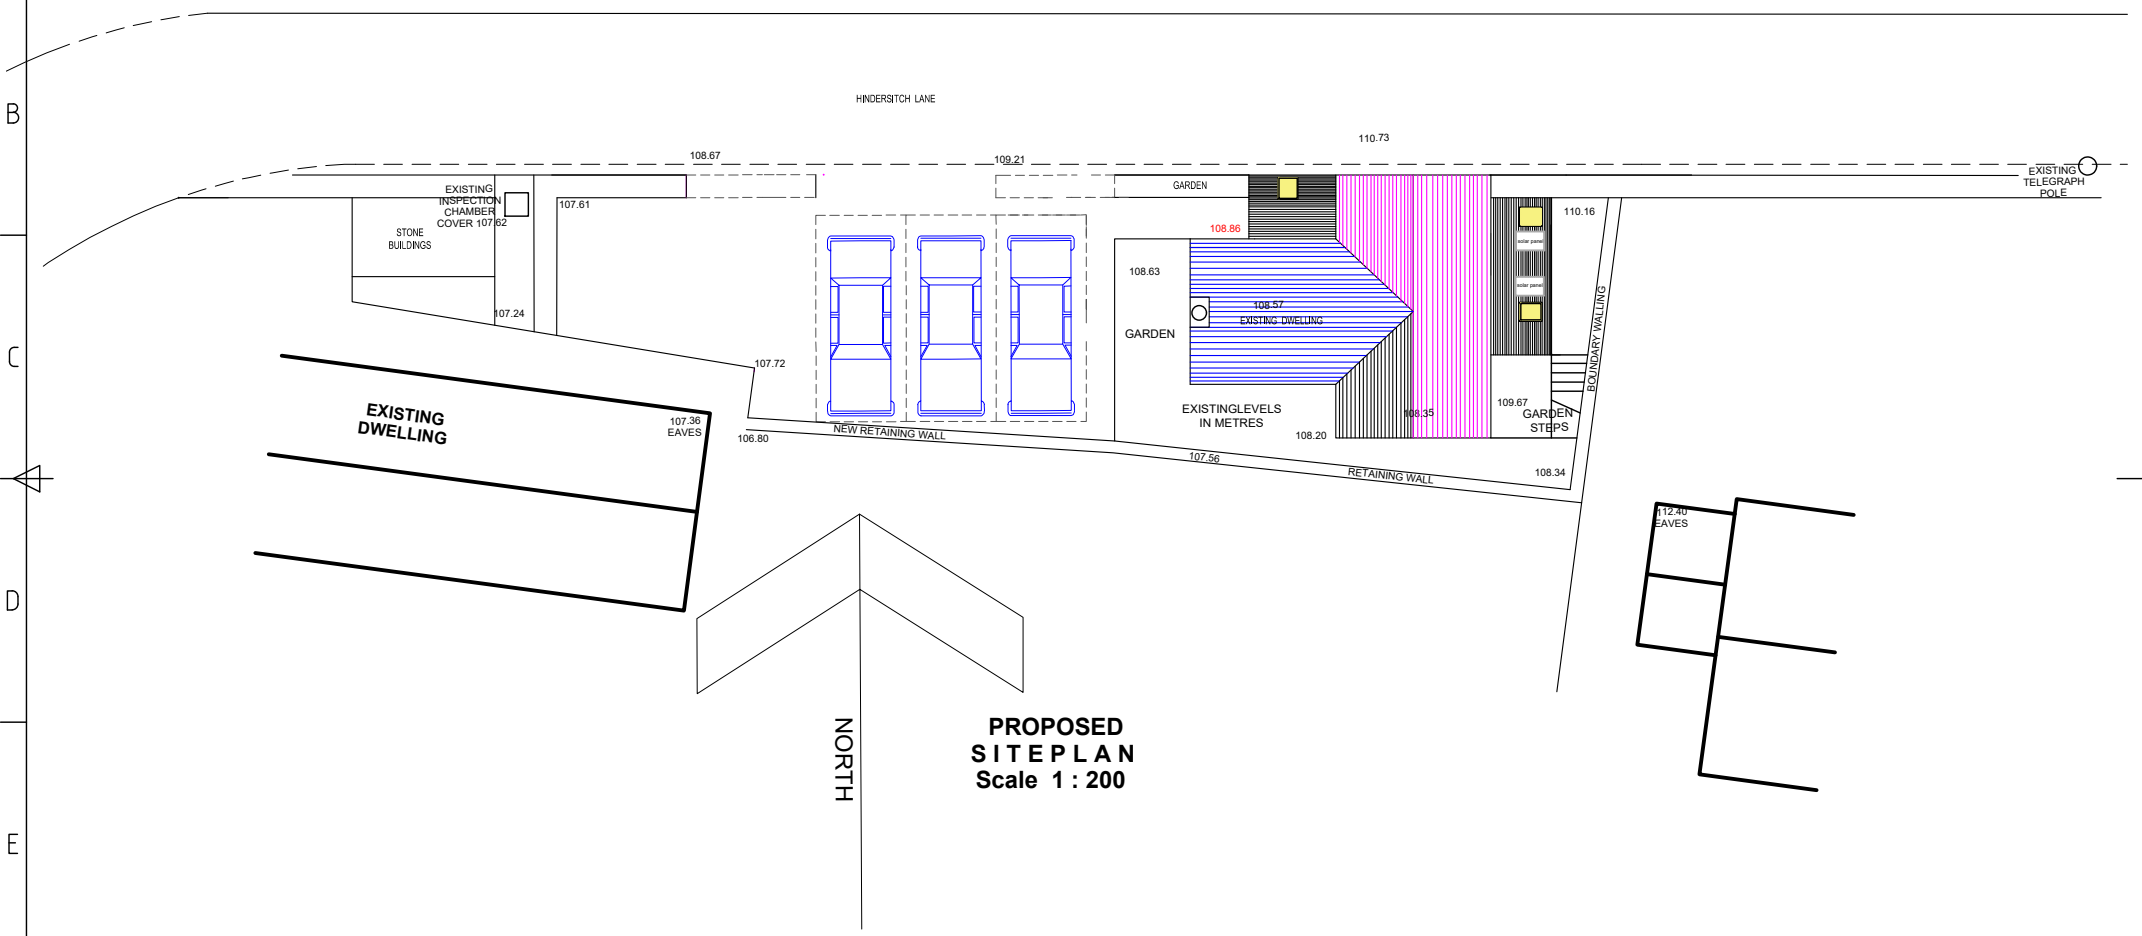

FILE NAME Drawing A4 Planning Dwg.	FSCM NO	SHEET 4 of 4	SCALE 1:200
SIZE A4		Wharncliffe Cottage Hindersitch Lane Whatstandwell	
DRAWN		Single Storey Rear Extension For Mr & Mrs D Phillips	
CHECK DP			
APPR.			
ISSUED 07.08.2021		DWG NO A4 - Planning	
REV B			
CONTRACT NO			