

1:2500 Location plan

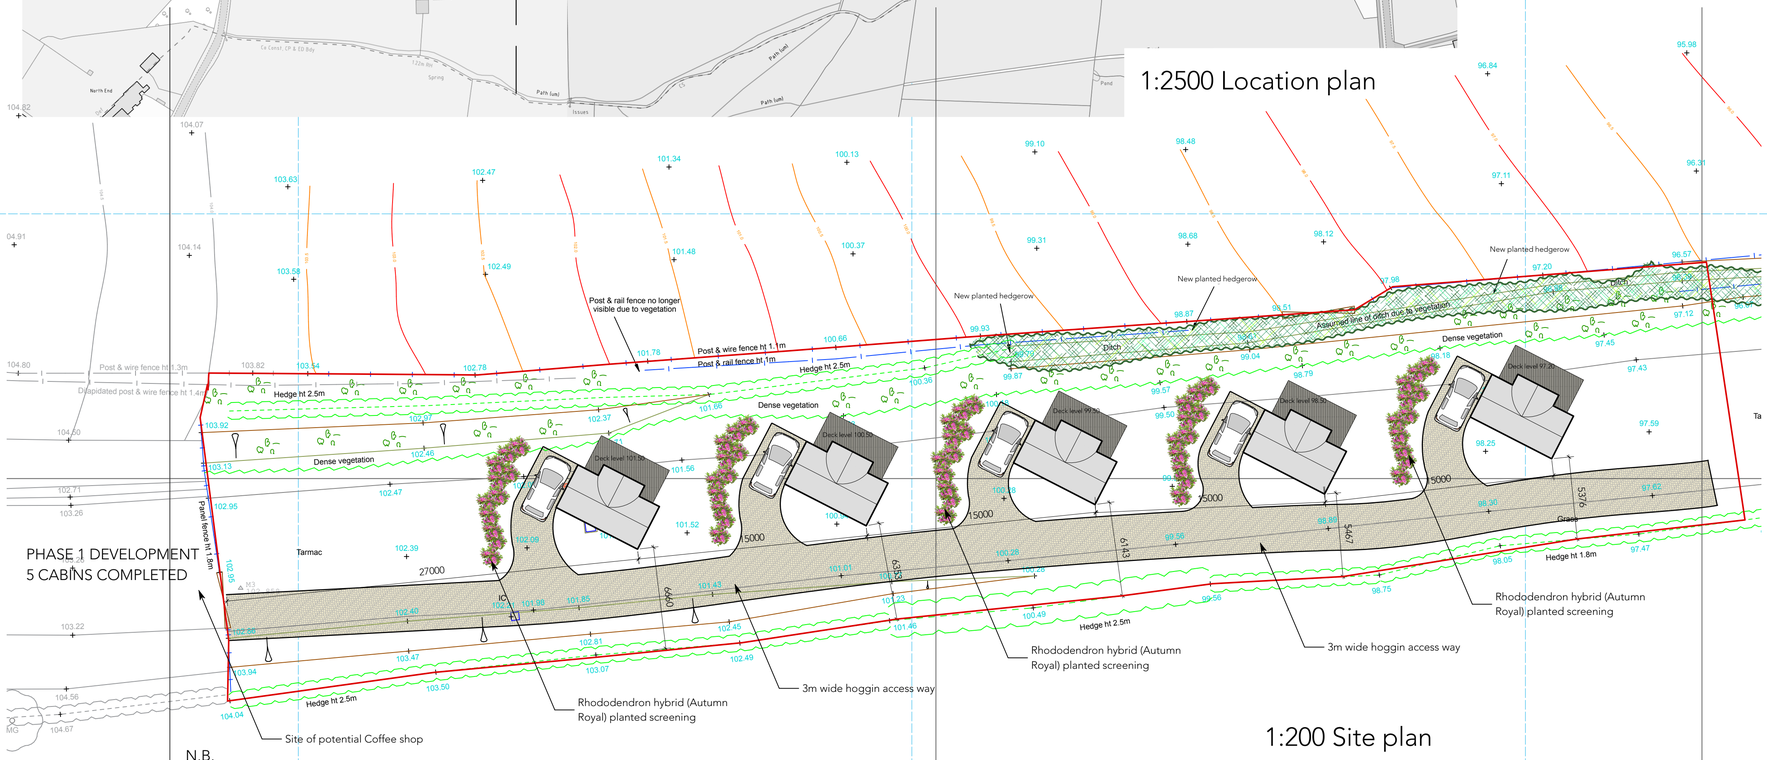

1:200 Site plan

N.B.

1. Refuse taken to central collection point in Phase 1 development
2. Services and drainage linked to phase 1 infrastructure
3. Security CCTV monitoring system extended from Phase 1 system

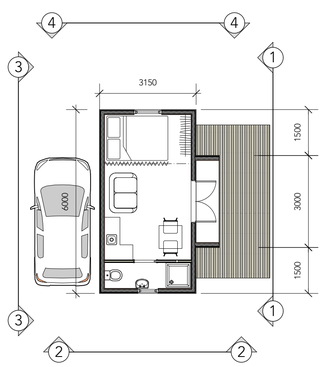

1:100 Floor plan

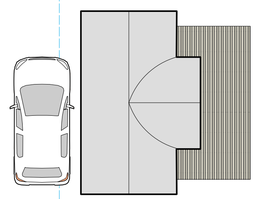

1:100 Roof plan

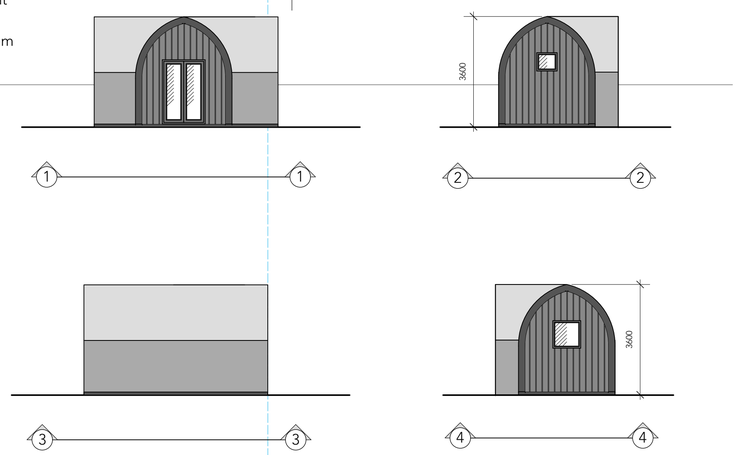

1:100 Elevations

Materials:

Timber framed insulated structure clad with
vertical treated timber panels painted RAL7026 (Dark Grey)

Roof to be Decra Elipse (dark grey granular finish)

Timber decking

Windows and door Grey pvcU

This drawing is not to be used for setting out all dimensions are to be checked by the contractor prior to commencing work and any descrepencies advised to the design team.
Do Not Scale.

Copyright exists on this drawing and the interlectual content

Rev:	Date:	Description:

NSW
Naylor Sale & Widdows LLP
THE OLD LIBRARY, RISLEY LANE, BREASTON, DERBY DE72 3AU
Telephone: +44(0)1332 874666 Email: reception.nsw@gmail.com

Project:
Proposed new glamping pods
Woodlands site, Park Hall Lane
Mapperley Village, West Hallam.

Drawing:
Proposed plans and elevations

Scale: as noted

Date: 30/7/21

Drawing No. 3571/01