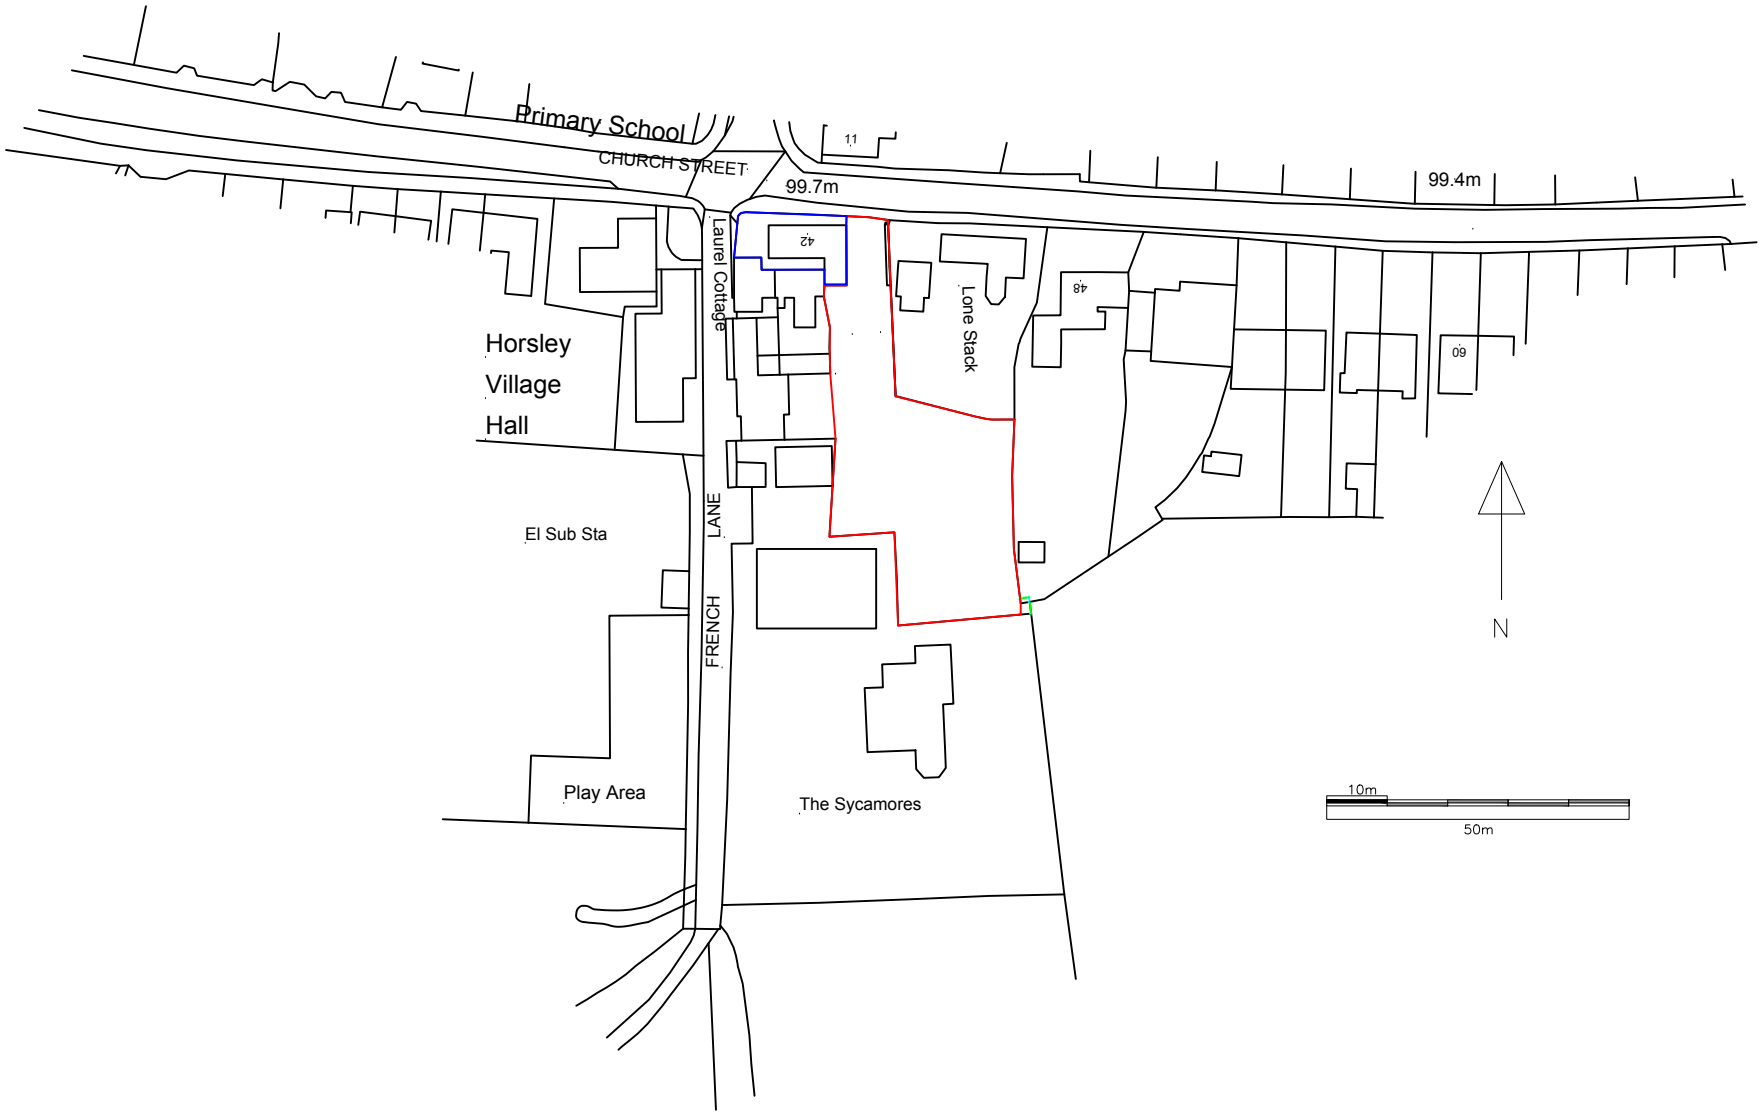

?Crown Copyright and database rights 2021 OS Licence no. 100059809

Site Address:	Drawing Title:	Drawing No: 001
42 Church Street Horsley DE21 5BP	Site Location Plan All measurements to be checked on site.	
	JF / MC	JF Planning 45 Bakehouse Lane Ockbrook DE723RH jamie@jfplanning.com 07800834034.
Date: July 2021	Scale: 1:1250	