COPYRIGHT ©
This drawing is copyright and issued to you in confidence. It must not be copied, used or disclosed, in whole or in part, to third parties without our written permission. It remains the property of JSA Design Group Ltd whose registered office is Sadler Bridge Studios, Bold Lane, Derby, DE1 3NT and must be returned on request.

NOTE:
All dimensions are in millimetres unless stated otherwise. If in doubt ask. Do not scale from this drawing.

MODEL REF.
****

REVISIONS.

Ref.	Note.	By.	Date.
A	Status updated to Planning.	GR	20/12/19
B	Workshop 2 demolished.	GR	05/08/21

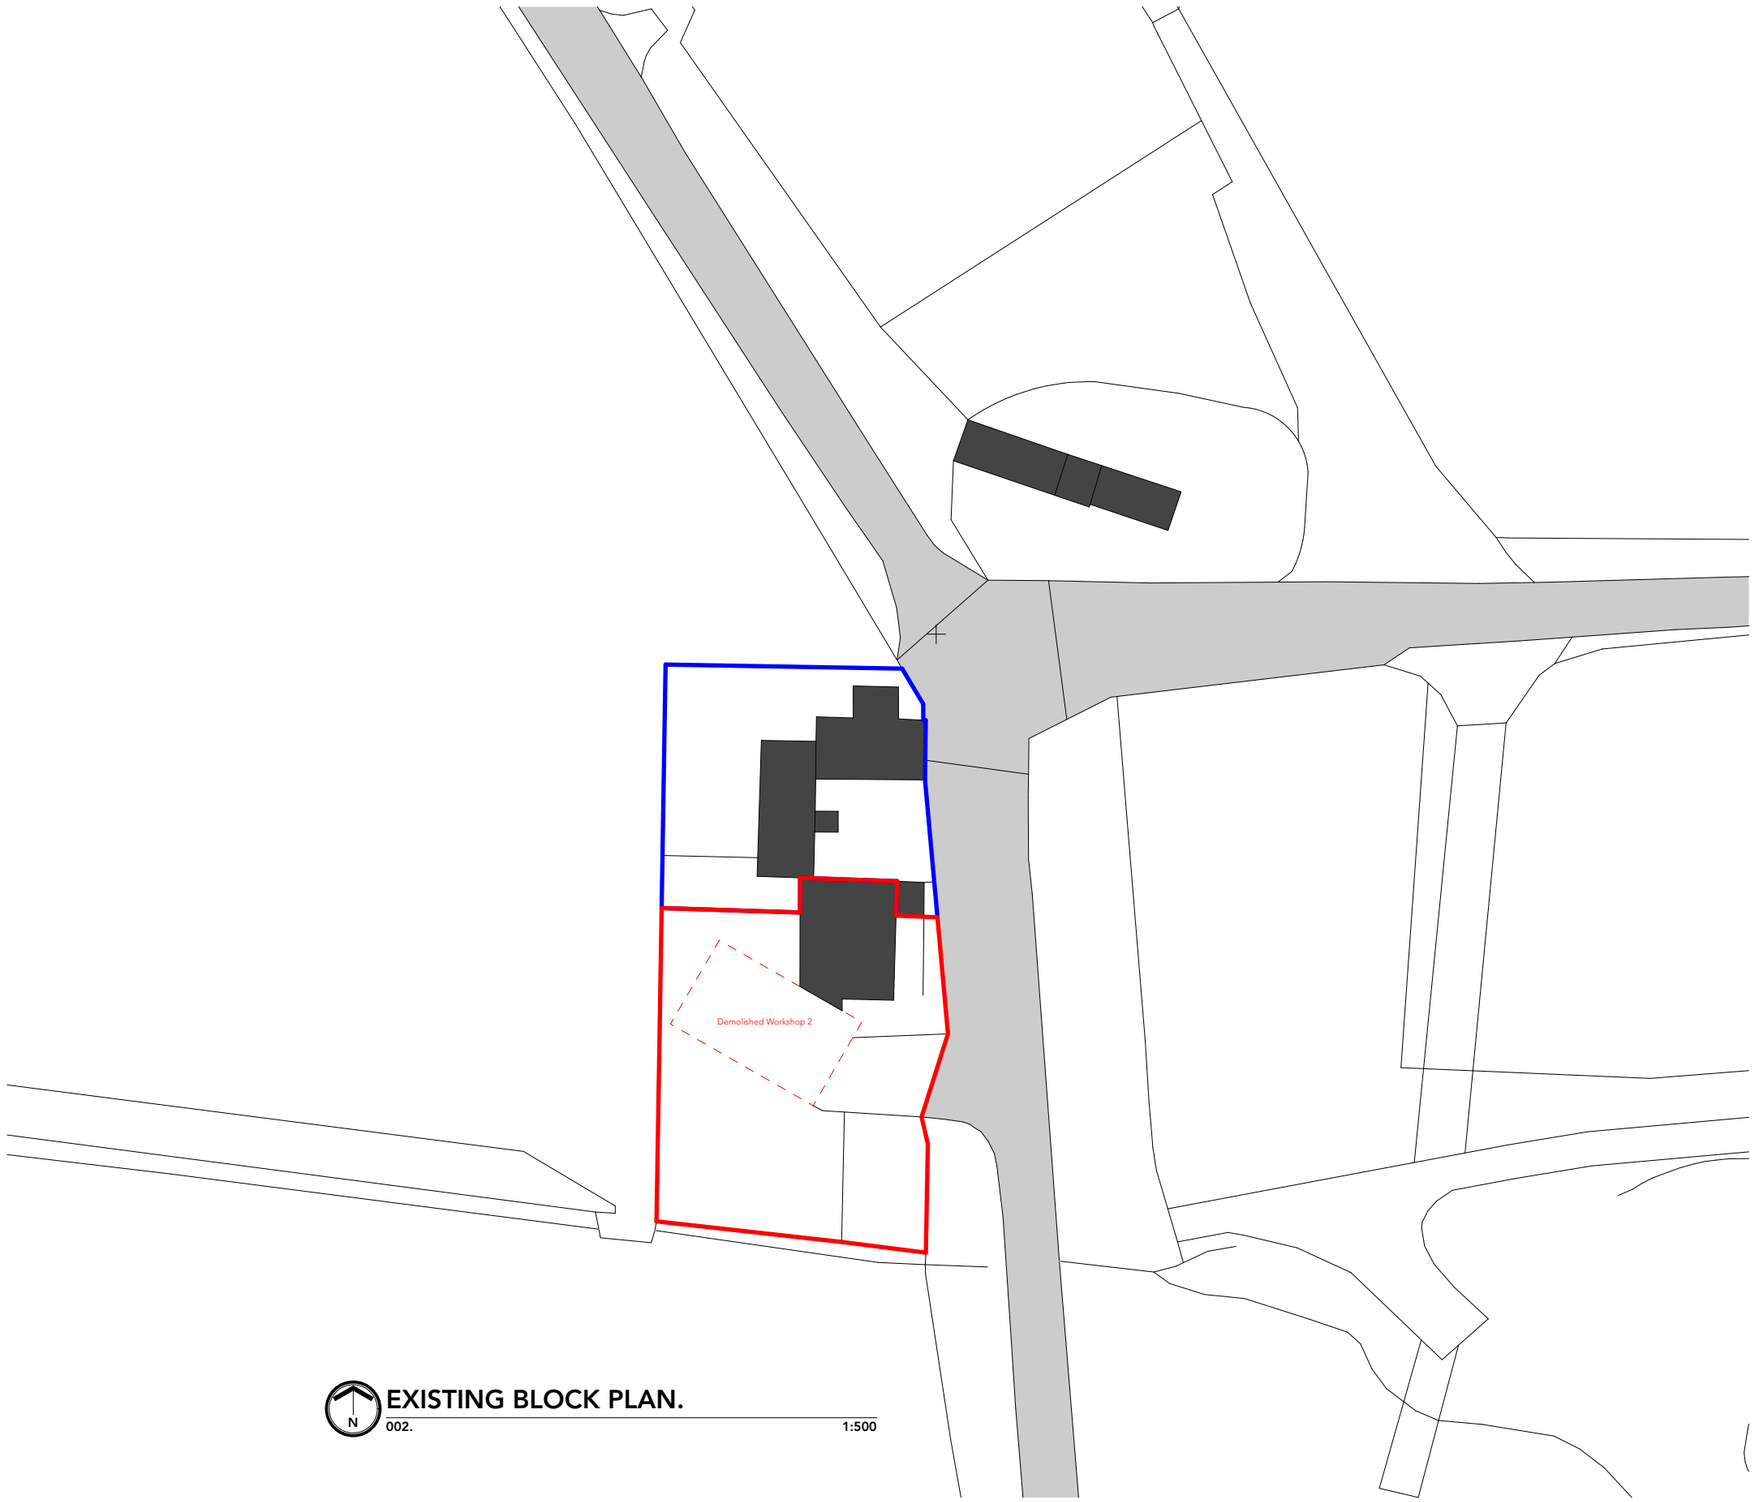

LEGEND.
- Application Boundary
- Site Under Ownership of Applicant
- Existing Construction

N

EXISTING BLOCK PLAN.
002. 1:500

SCALE 1:500 0m 10 20

JSA|ARCHITECTS
DIFFERENT. BY DESIGN.
01332 460044 hello@jsa.design www.jsa.design

CLIENT.
Caroline Taylor

PROJECT.
The Smithy, Alderwasley, Belper, Derbyshire, DE56 2RD

DRAWING.
Existing Block Plan

SCALE.	SHEET SIZE.	DRAWN BY.	CHECKED.
1:500	A3	PJ	JS

PROJECT NO.	DWG. NO.	REV.
A19-017	005	B

DATE.	STATUS.
05/08/2021	PLANNING