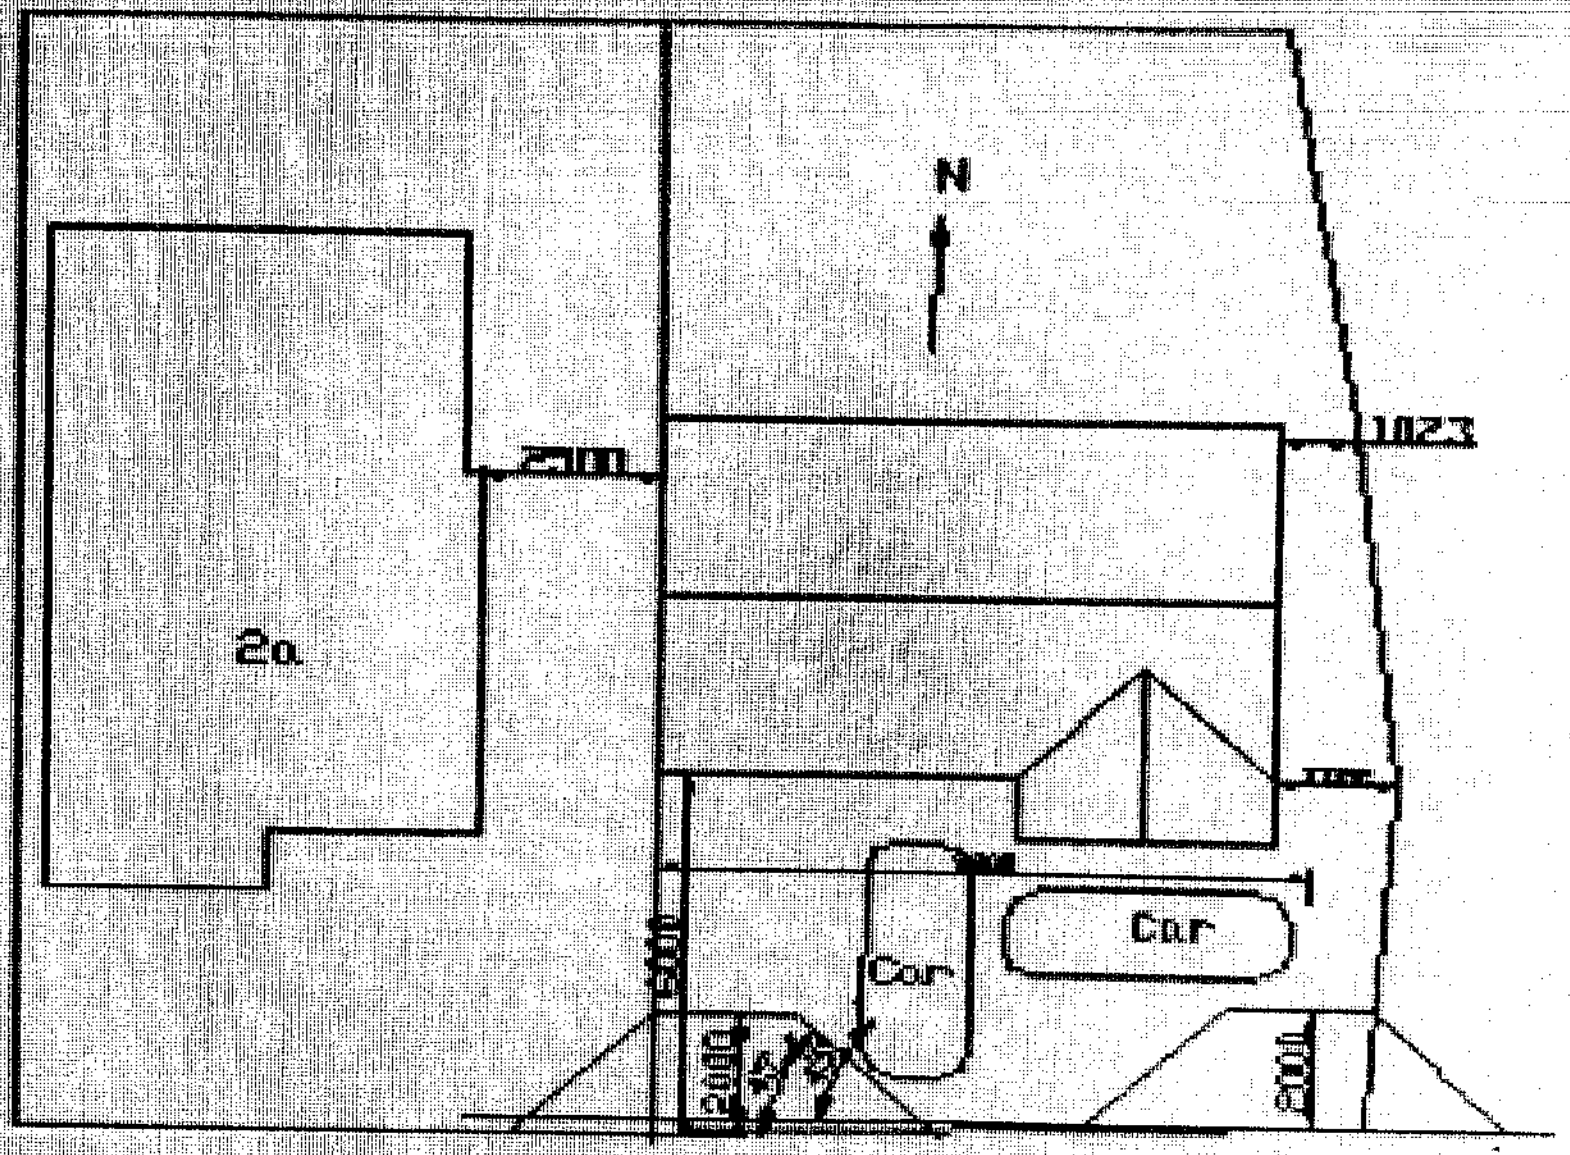

Proposed Plan
scale 1:200

pedestrian intervisibility splays