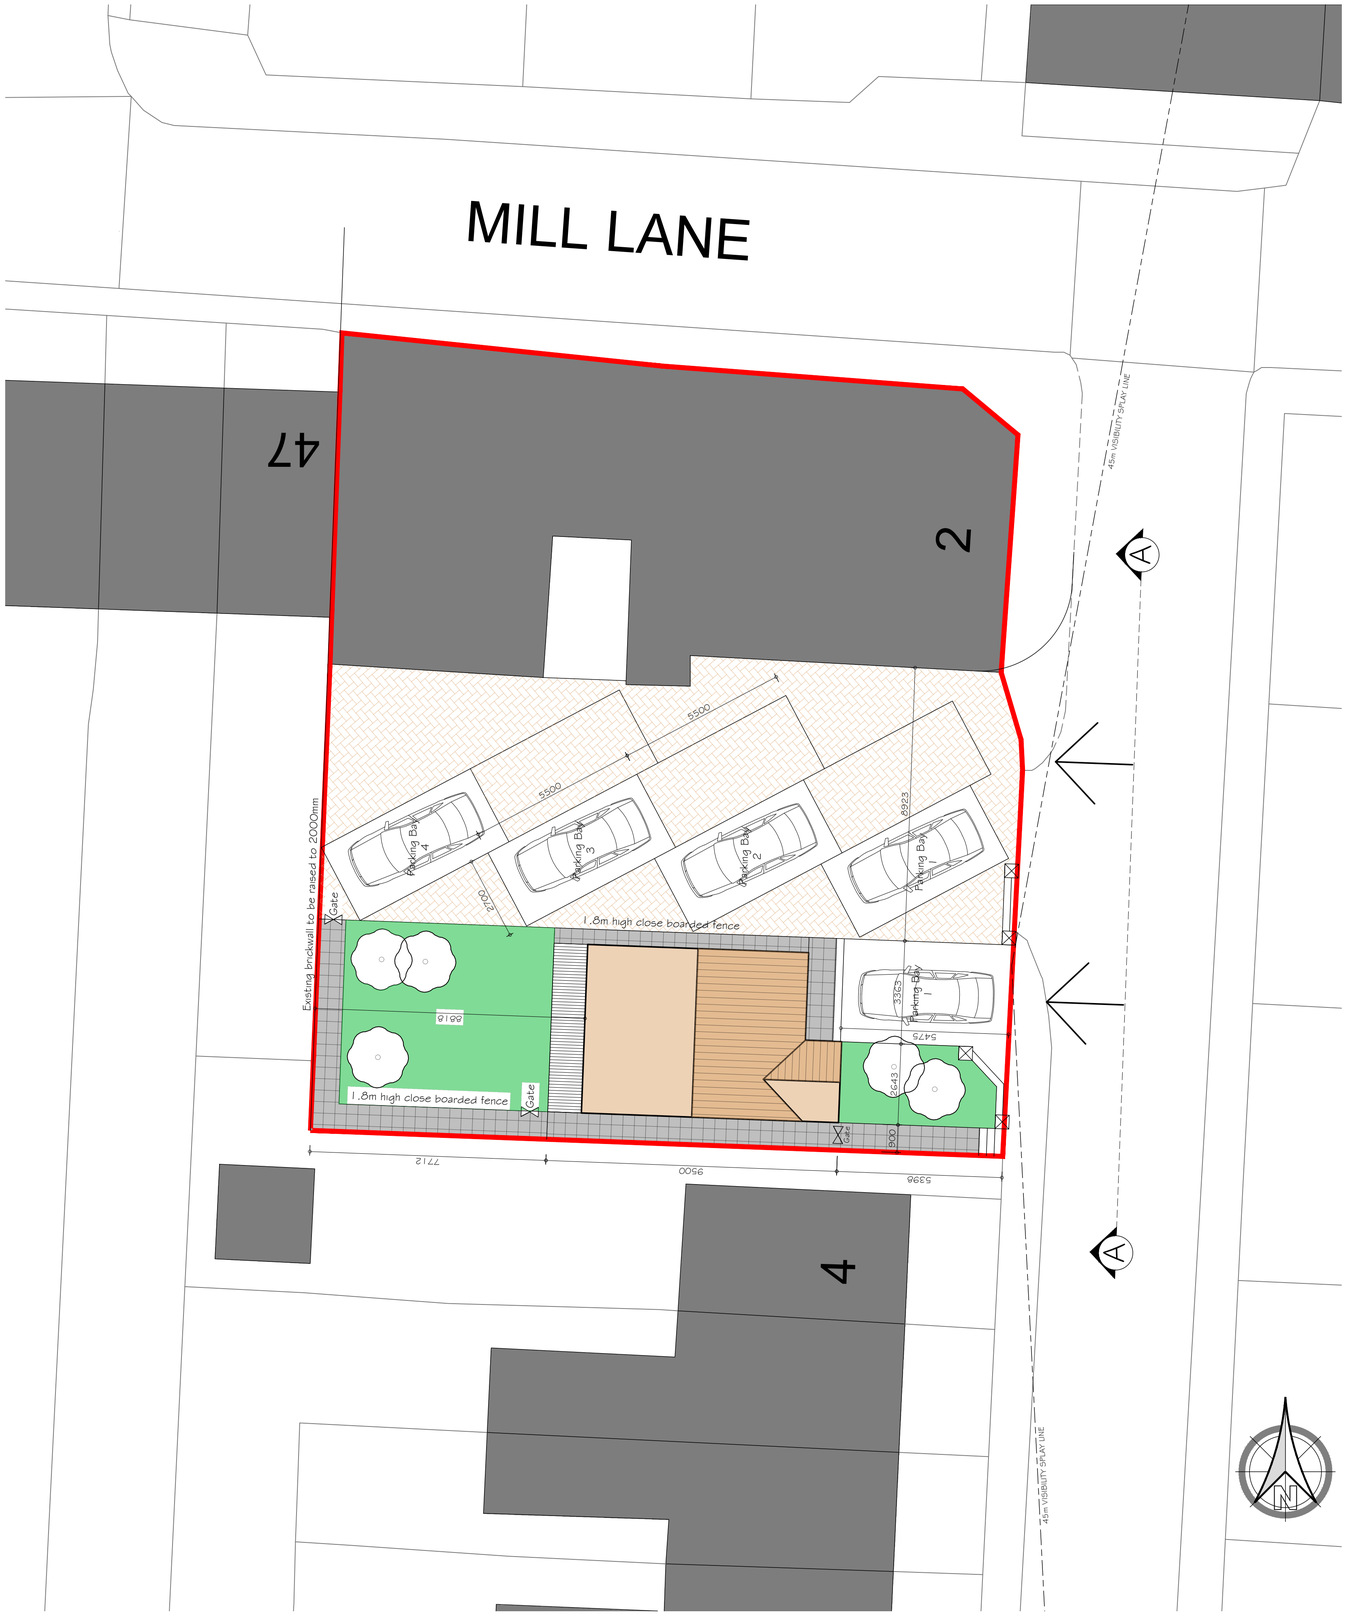

SITE BLOCK PLAN
SCALE 1:100



STREET VIEW A-A
SCALE 1:100

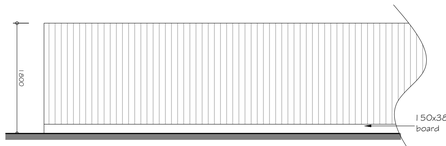

Front Elevation - 1.8m high close boarded fence
Scale 1:50

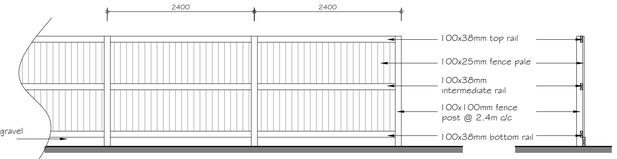

Rear Elevation - 1.8m high close boarded fence
Scale 1:50

1:50 1m 2m 3m 4m 5m
1:100 2m 4m 6m 8m 10m
1:200 5m 10m 15m 20m
1:500 10m 20m 30m 40m 50m

REVISIONS

PAUL GAUGHAN
BUILDING CONSULTANTS
Unit E14, Langham Park Industrial Estate, Lows Lane
Stanton by Dale, Ilkeston DE7 4RJ
Phone 0115 9324010
E-mail: info@paul-gaughan.co.uk
Web: www.paul-gaughan.co.uk

CLIENT

LOCATION
BYRON COURT, 2 WRIGHT STREET,
CODNOR, DERBYSHIRE DE5 9RQ

PROJECT
Proposed Residential Development

TITLE
Site Block Plan

PAPER SIZE	SCALE	DATE
ISO full bleed A1 (841.00 x 594.00 MM)	1:100	May 2021

DRAWING NUMBER	REVISION
CF/RJ/21/17/01	C

Scales are correct at time of plotting however please note that distortion can occur during copying. This drawing is copyright and may not be altered, traced, photographed, electronically copied or used for any purpose other than for which it is issued, without written permission from Mr. Gaughan.
Check all dimensions on site. Any discrepancies should be reported to the designer before works proceed. Matching is a representation of materials only.