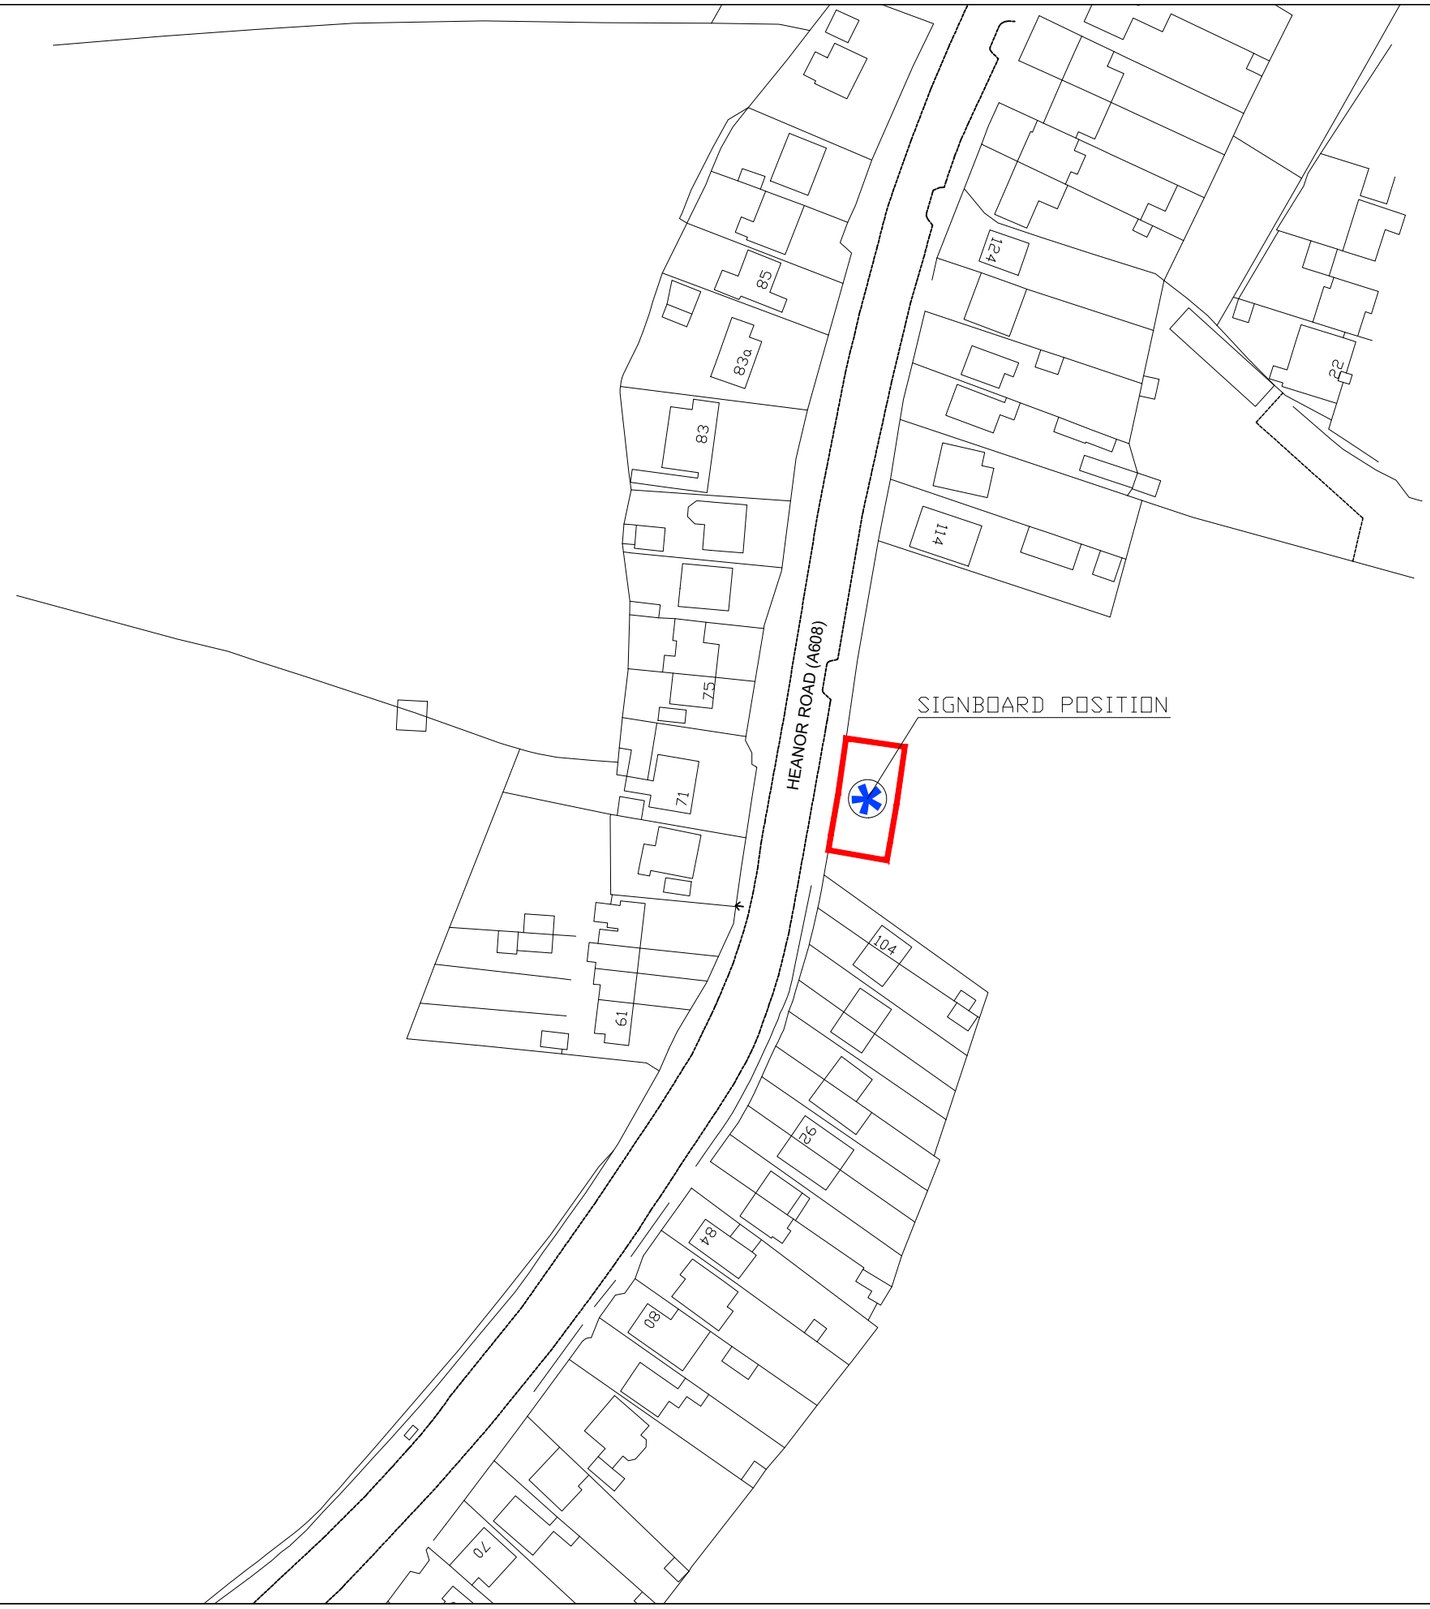

NORTH

W E

SUNPATH

Rev.	Description	Drawn	Date

miller homes

Miller Homes (Midlands) Ltd
2 Centro Place
Pride Park
Derby, DE24 8RF

Telephone 0870 336 4400
Fax 0870 336 4401
www.millerhomes.co.uk

Project Title

RESIDENTIAL DEVELOPMENT
OFF MEADOW DRIVE
SMALLEY

Drawing Title

SIGNBOARD LOCATION PLAN
HEANOR ROAD (A608)

Scale	Drawn By	Designer Check	Engineer Check
1:1250	MIDS		
	Date JULY 21	Date	Date

Job No.	Drawing No.	Revision
813511	LP–001	–

Original Sheet Size A3