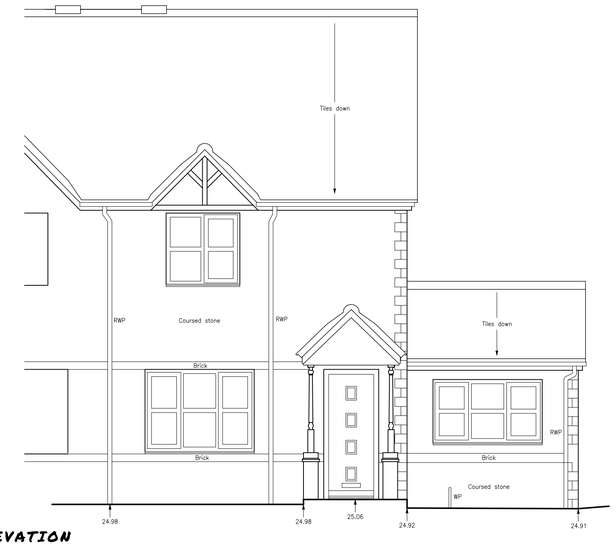

FRONT ELEVATION

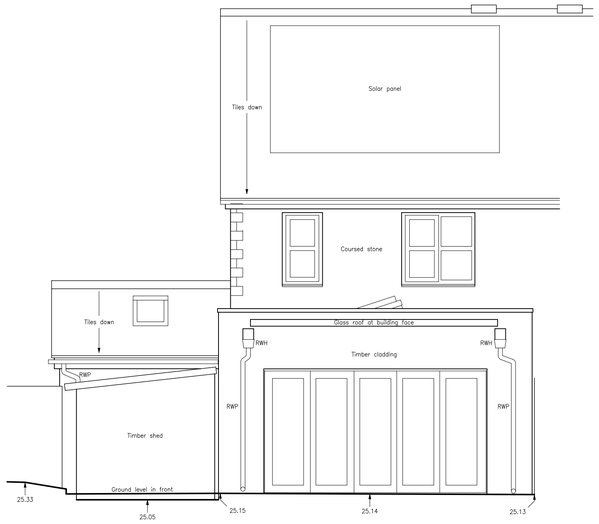

REAR ELEVATION

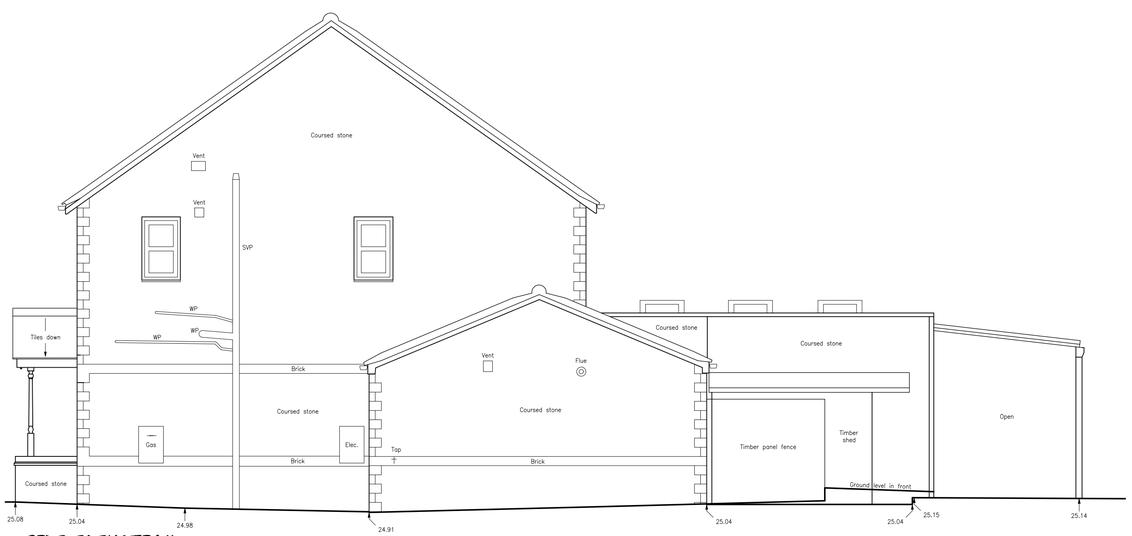

SIDE ELEVATION

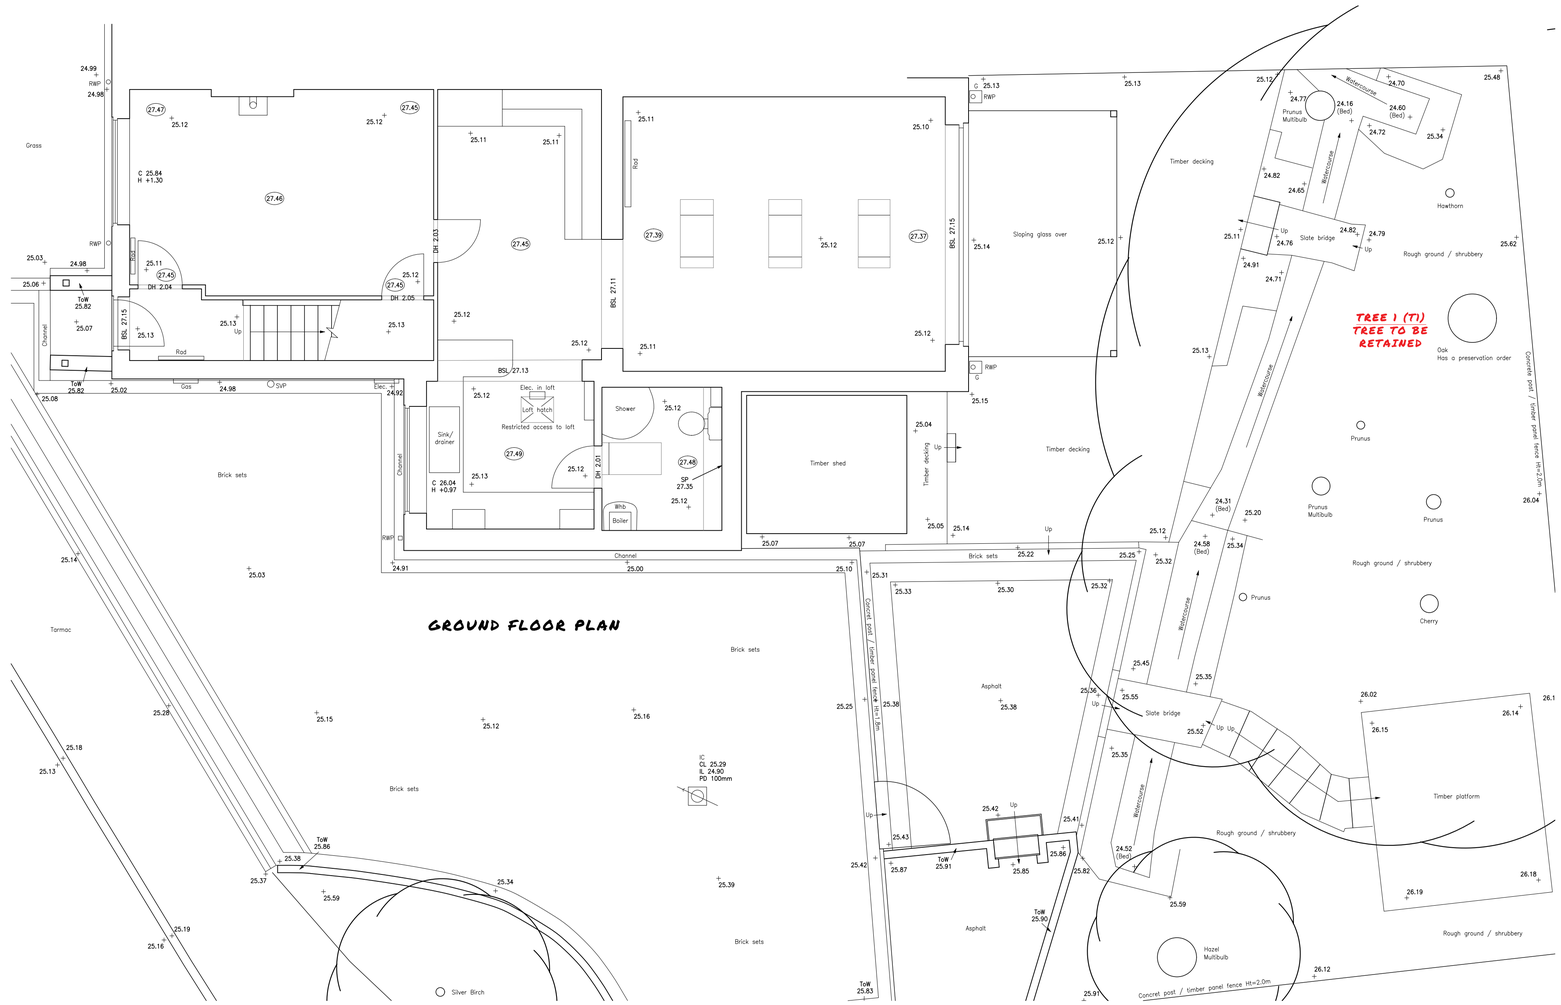
Grass
Tarmac
Brick sets
Brick sets
Brick sets
Brick sets
Asphalt
Asphalt
Timber decking
Timber decking
Timber shed
Sloping glass over
Rough ground / shrubbery
Rough ground / shrubbery
Rough ground / shrubbery
Rough ground / shrubbery
Timber platform
Slate bridge
Slate bridge
Watercourse
Watercourse
Watercourse
Watercourse
Prunus Multibub
Hawthorn
Prunus
Prunus Multibub
Prunus
Prunus
Cherry
Oak
Has a preservation order
TREE 1 (T1)
TREE TO BE
RETAINED
Hazel Multibub
Silver Birch
Concrete post / timber panel fence Ht=2.0m
Concrete post / timber panel fence Ht=2.0m
Channel
Channel
Channel
Channel
Drainage channel
Gas
SVP
Elec.
Elec. in loft
Loft hatch
Restricted access to loft
Sink/ drainer
Shower
Wtrb
Boiler
Rod
Rod
Rod
Rod
Rod
Up
Up
Up