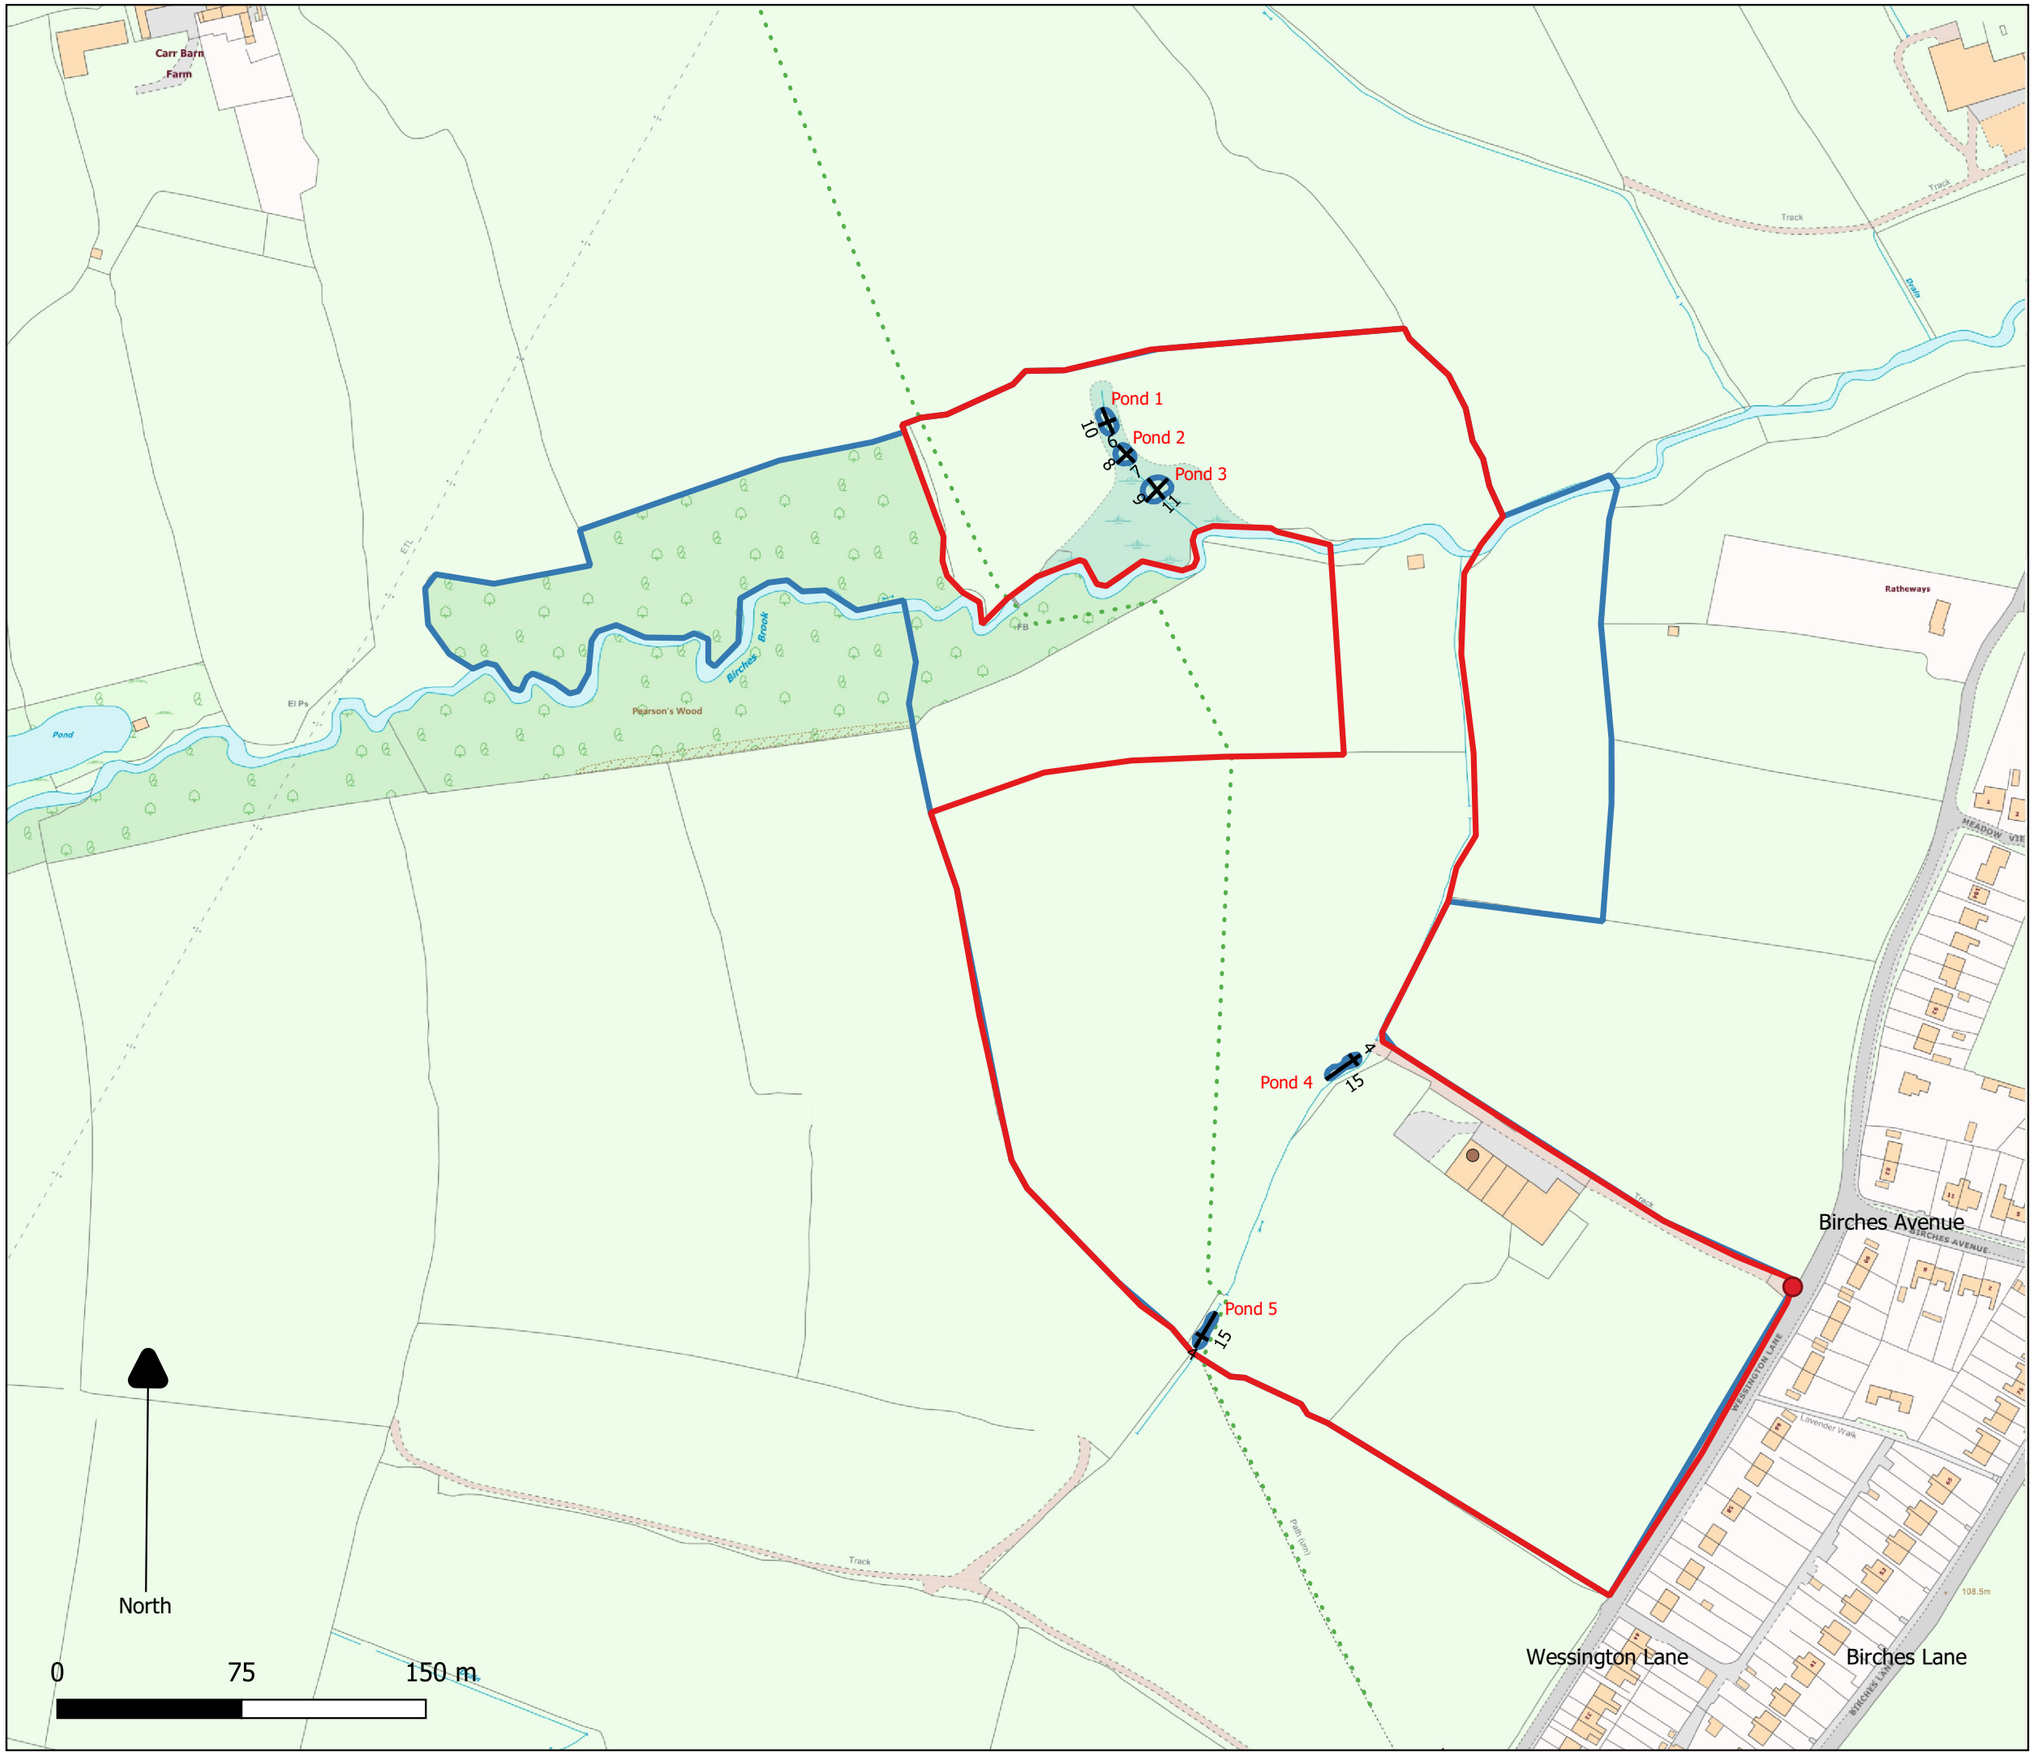

Derbyshire Wildlife Trust

Title: Planning Location - Version 3. 10.08.2021

Location: Cwm Deri Farm,Wessington Lane, South Wingfield

Planning reference: AVA/2021/0849

Agent: D GIbson, Derbyshire Wildlife Trust

Applicant/Landowner: Roland Slack, Cwm Deri Farm

Site Access: Via farm track to Cwm Deri Farm, on Wessington Lane, Opposite number 76 (indicated on plan)

Named Roads on PLan:
Wessington Lane
Birches Avenue
Birches Lane

Key:

- Access to Site
- Application Site
- Land Owned by Applicant
- Surrounding Buildings (Cwm Deri Farm)
- Pond Dimensions
- Pond Outline
- Public Footpath

Scale 1:2500

ORDNANCE SURVEY DATA LICENCE

Your use of OS OpenData is subject to the terms at http://os.uk/opendata/licence

Contains Ordnance Survey data © Crown copyright and database right 2019