DO NOT SCALE - Use only written dimensions. All dimension must be verified prior to the works being put into hand and any discrepancies reported to the originator.

This drawing is copyright and shall not be reproduced not used for any other purpose without the written permission of Parker Liddle Architecture.

This drawing must be read in conjunction with all other related drawings and it is the contractors responsibility to ensure full compliance with the Building Regulations.

Drawing to be used only as described in the drawing status below

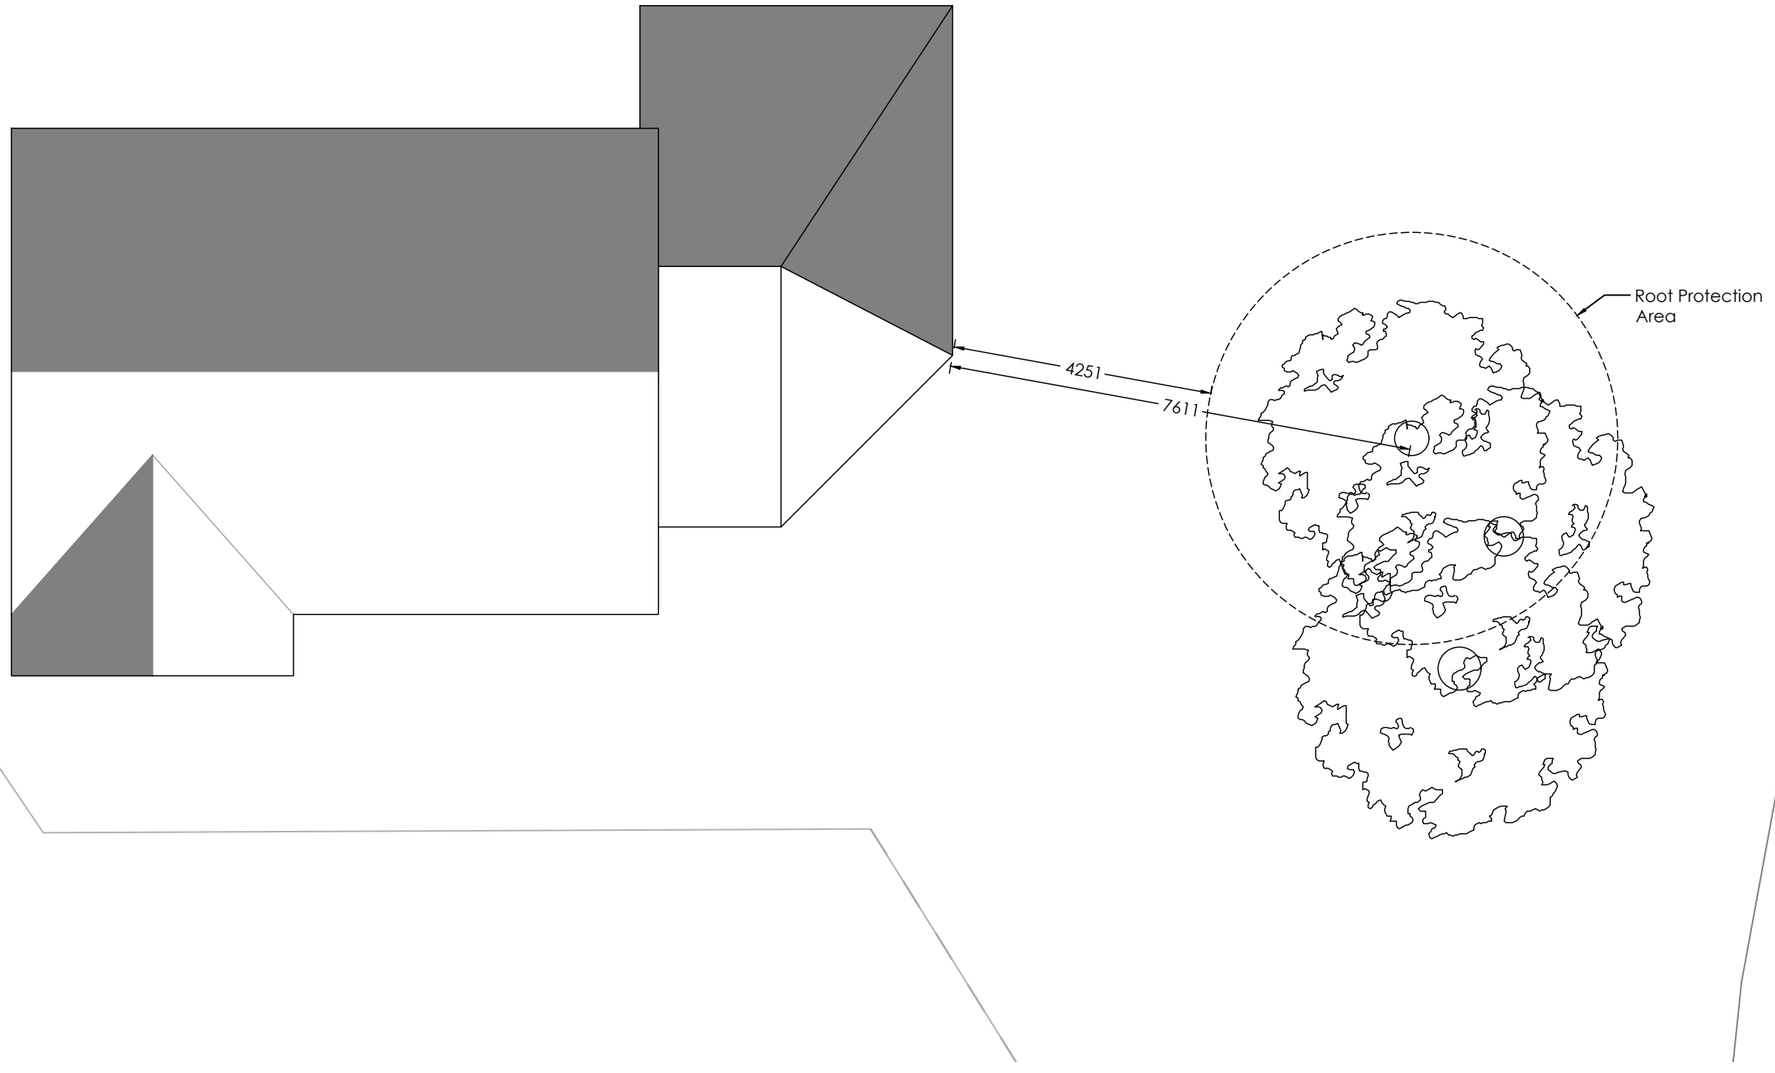

STATUS: Planning	
DWG NO: 1017-09	REVISION:
CLIENT: Mr & Mrs Graves	
PROJECT: 1 Squirrel Walk, Duffield Bank, Duffield, DE56 4BG	
TITLE: Single Storey Extension & Internal Refurbushment Site Plan as PROPOSED	
DRAWN BY: JPL	PAPER SIZE: A3
SCALE: 1:100	DATE: 10.8.21

PARKER LIDDLE
ARCHITECTURE
1 HERITAGE BUSINESS CENTRE
DERBY ROAD, BELPER, DE56 1SW
Tel: 01773 292009

plarchitecture.co.uk / mail@plarchitecture.co.uk