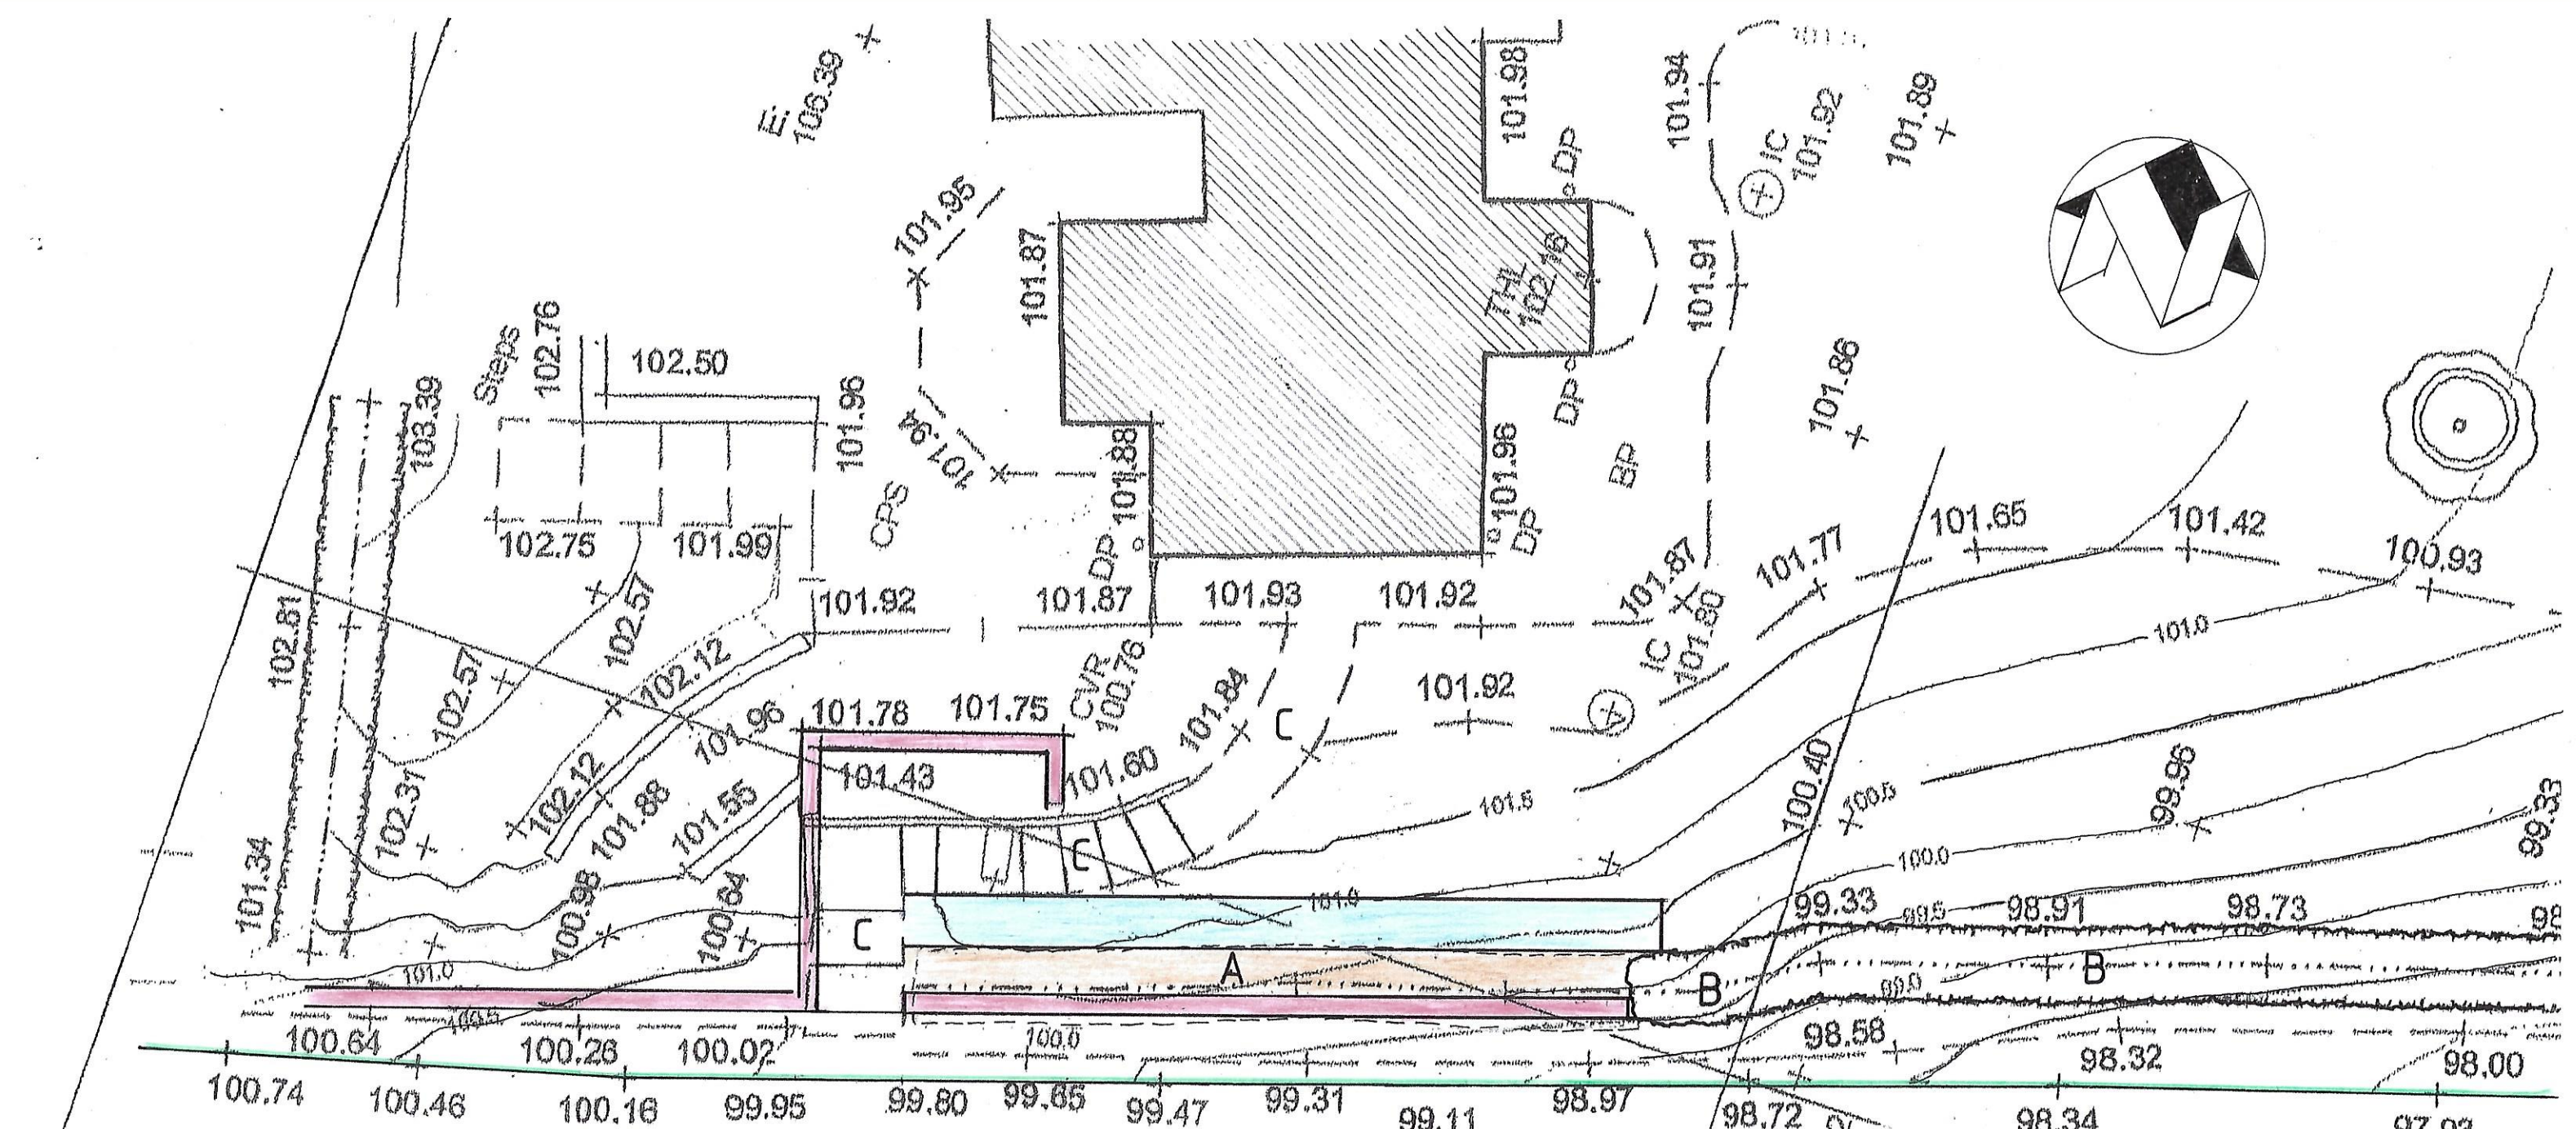

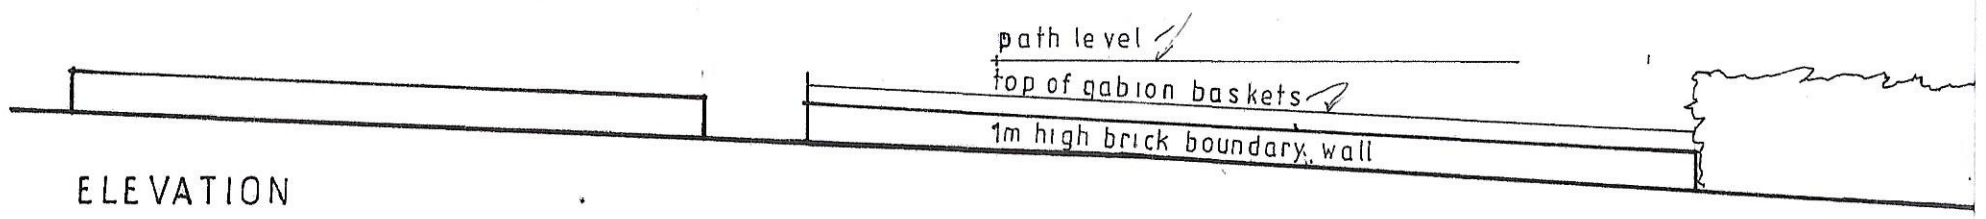

ELEVATION

LEGEND

- **A** Section of hedge to be removed
- **B** Section of hedge to be retained
- **C** Existing steps & path
- Proposed 1m high facing brick boundary wall
- Metal edge of road
- Planted area
- Stone filled gabion baskets to form retaining structure

Scale 1/200 at A3

Drwg. no. MC/SCW/3

e austin
planning & building services

'Blue Horizon'
Main Road
Higham
Derbyshire DE55 6EH
Telephone 01773 835304
E-mail ernieaustin1942@hotmail.com

PROPOSED BOUNDARY WALL SUNNYSIDE COTTAGE, WINDLEY LANE, WINDLEY