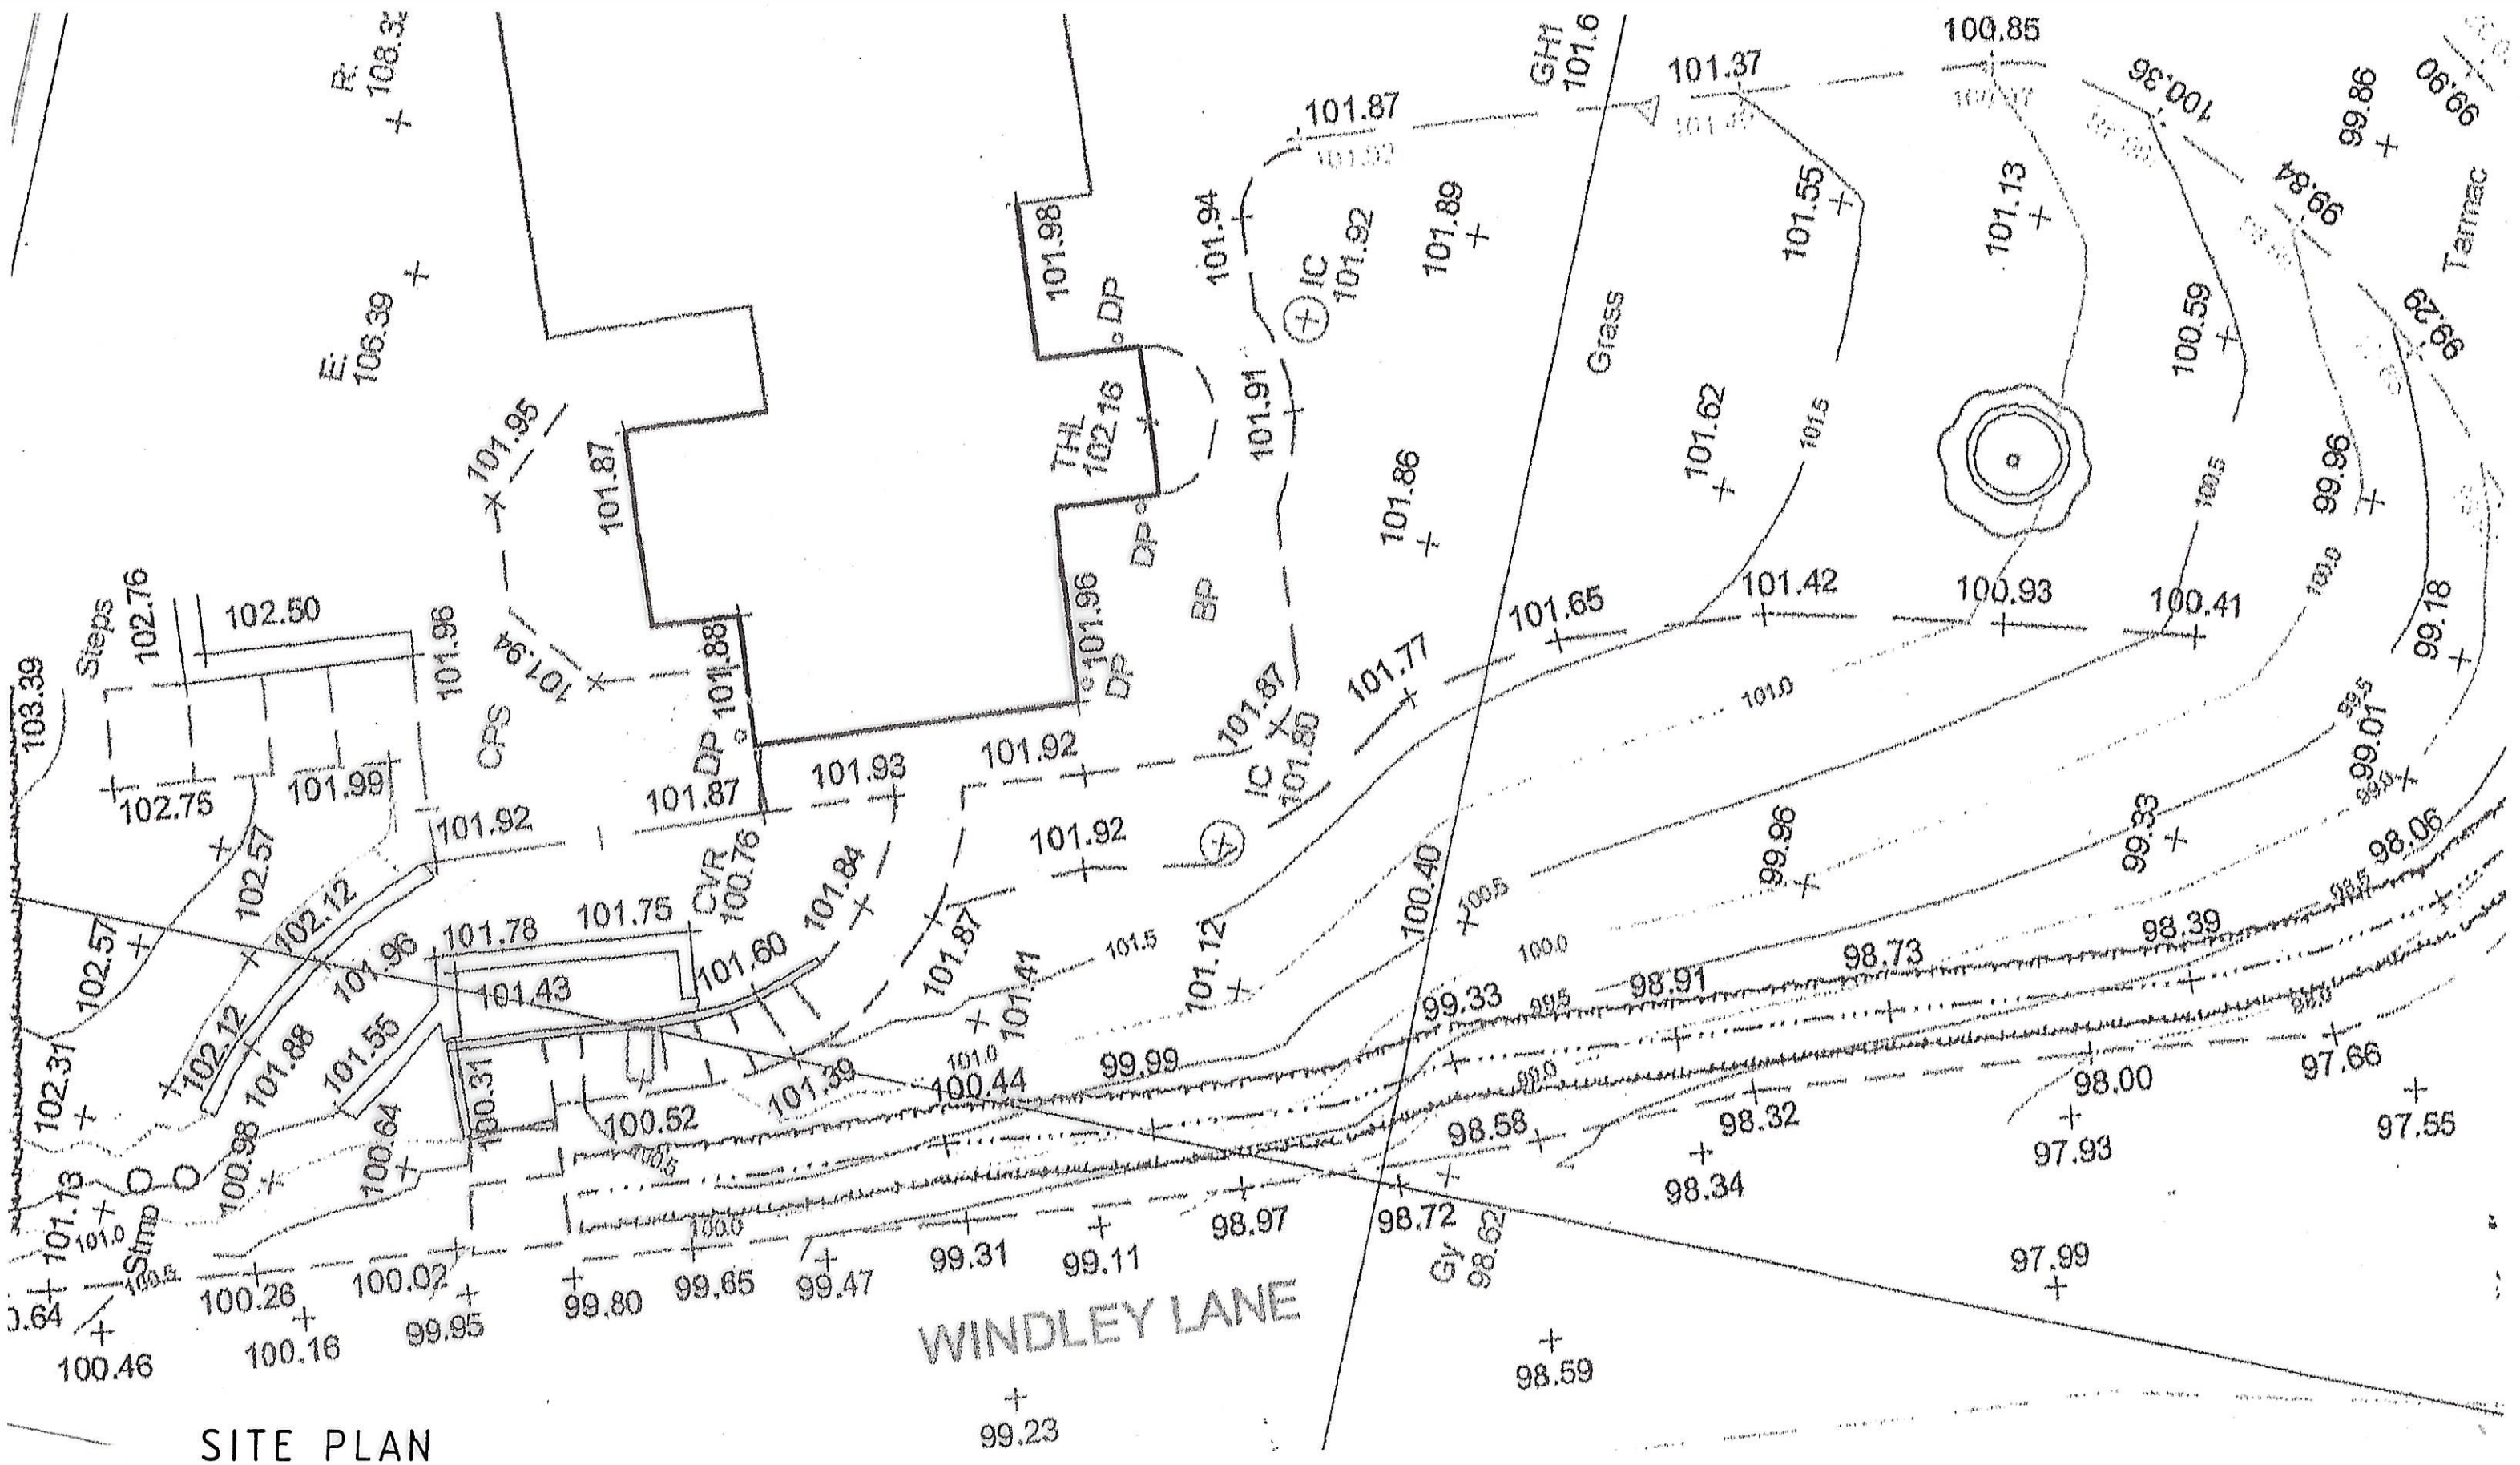

SITE PLAN

e austin
planning & building services

'Blue Horizon'
Main Road
Higham
Derbyshire DE55 6EH
Telephone 01773 835304
E-mail ernieaustin1942@hotmail.com

PLAN AS EXISTING SUNNYSIDE COTTAGE, WINDLEY LANE, WINDLEY

Scale 1/200 at A3
Drwg. No. MC/SCW/4