Revision		Date
A	Amendments to elevations	2018-03-22 GC
B	Provided further elevations for garage for unit 2 and 3	2018-03-23 GC
C	Added Bat Features	2018-05-18 GC
D	Amended Notes	2018-05-25 GC
E	Amendments to unit 3 n-w and n-e elevations	2018-11-14 LC
F	Amendments accordance with client requirements	2021-08-03 MK



north-west elevation | as proposed

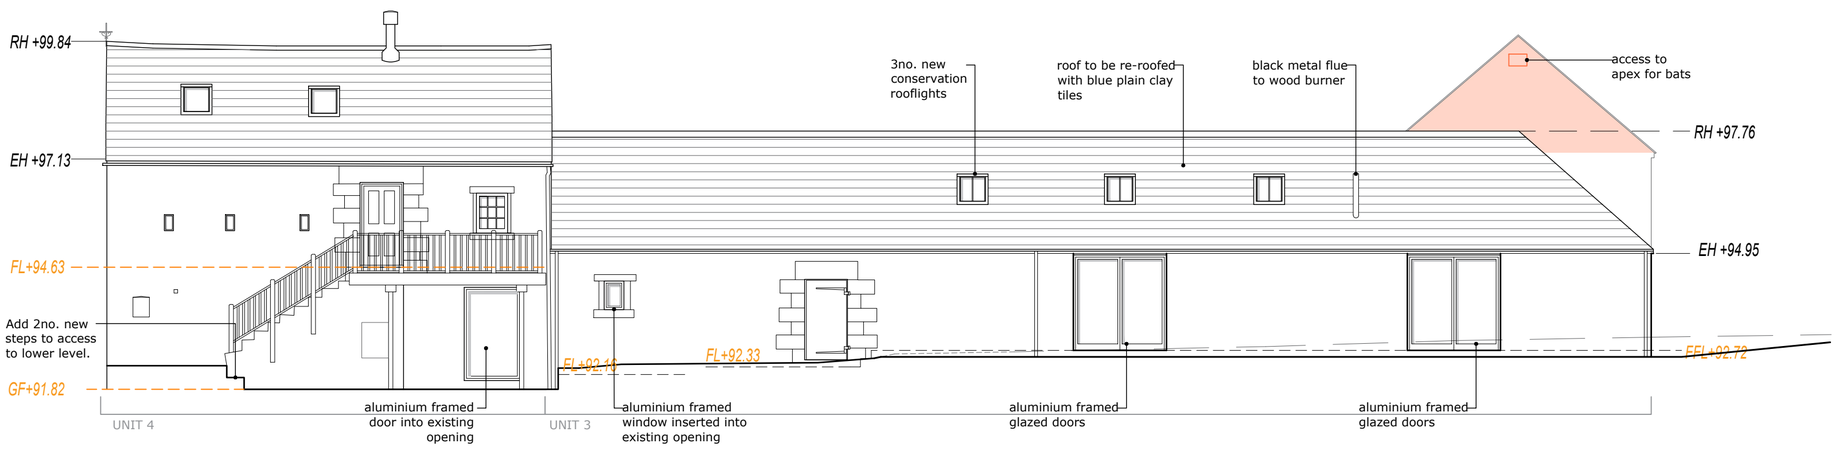

north-east elevation | as proposed

garage/store for unit 1 - elevations

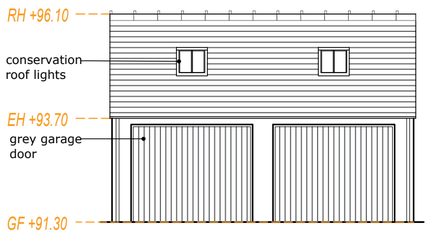

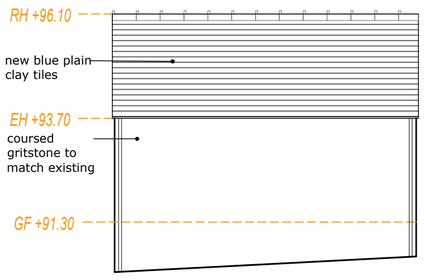

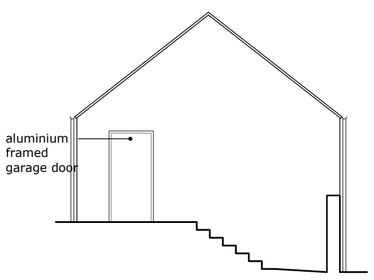

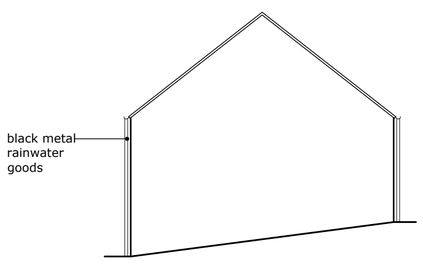

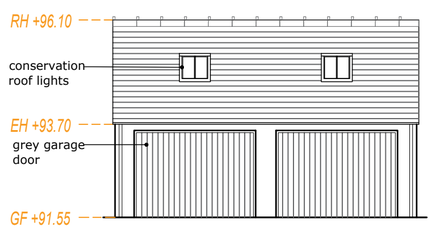

north-west elevation | as proposed

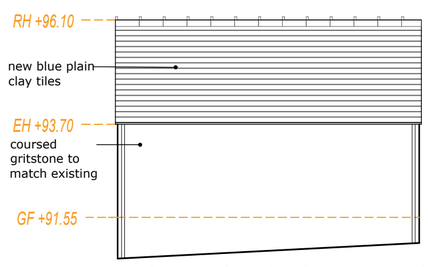

south-east elevation | as proposed

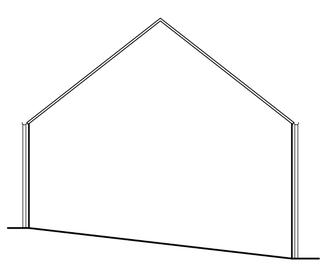

south-west elevation | as proposed

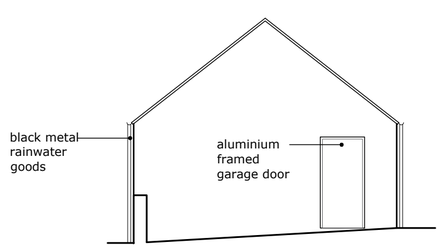

north-east elevation | as proposed

KEY:

PROPOSED BAT LOFTS

BAT LOFT ACCESS TILES

NEW LEVELS

NOTES:

Breathable roofing membranes are NOT to be used within the bat mitigation area, however they can be used on other parts of the renovated buildings as long as roof tiles and any ridge system being used is tightly sealed - as per the Ecology Report

In addition to the features incorporated into the bat mitigation area, four additional roosting opportunities will be provided within the stone wall on the North-Eastern elevation of Building 1 by creating access to cavities within the stone wall as per Figure 7 of the Ecology Report

0 1 2 3 4 5m

scale bar

garage for unit 2 and 3 - plans & elevations

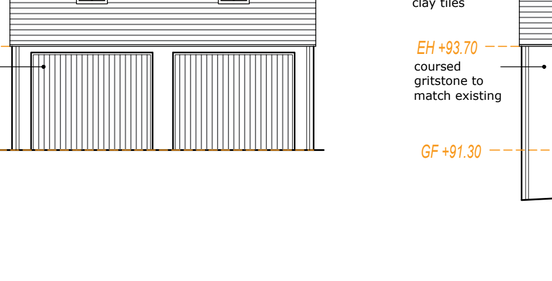

ground floor plan | as proposed

roof plan | as proposed

front elevation | as proposed

rear elevation| as proposed

side elevations | as proposed

PlanningDesign

Second Floor, Suite 3
Woburn House
Vernon Gate
Derby
DE1 1UL

Tel: 01332 347 371
Fax: 01332 347 555
E-mail: info@planningdesign.co.uk

CLIENT
Mr M Oulton & Mrs J Oulton

STATUS:
PLANNING

PROJECT DESCRIPTION:
Conversion of barns to dwellings at
Lawn Farm,
Whitewells Lane,
Belper,
DE56 2DN

DRAWING TITLE:
elevations as proposed

DRAWN BY:	CHECKED BY:
GC	RP
DRAWING NUMBER: 008	REVISION: F
SCALE: 1:100 @A1	DATE: June 2017

DRAWING REF:
1741-008F

© COPYRIGHT EXISTS ON THE DESIGNS AND INFORMATION SHOWN ON THIS DRAWING: The Contractor must verify all dimensions on site before making shop drawings or commencing work of any kind. No dimensions to be scaled from this drawing. Architect to be notified of any discrepancies in dimensions immediately