

SOUTH WEST ELEVATION
Scale 1:100



SOUTH EAST ELEVATION

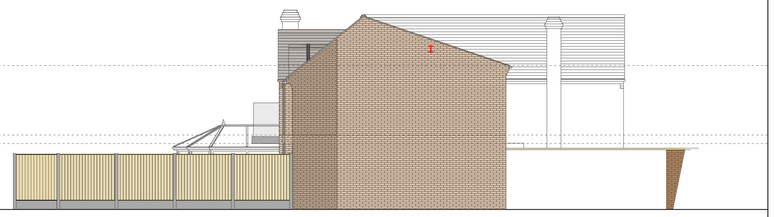

NORTH EAST ELEVATION



NORTH WEST ELEVATION

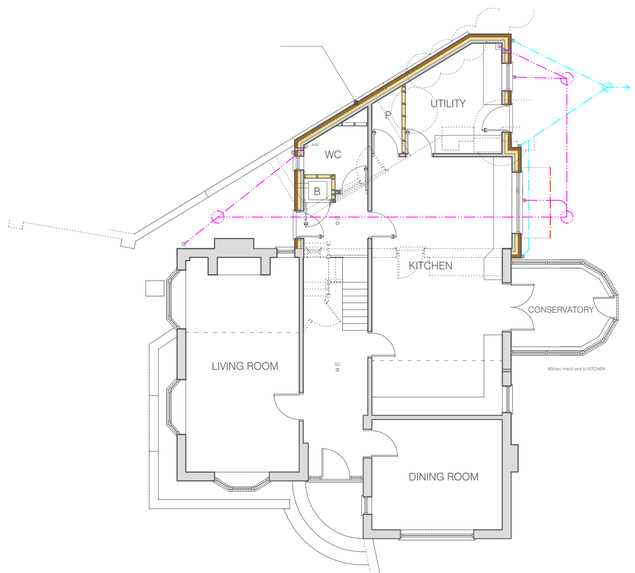

GROUND FLOOR PLAN

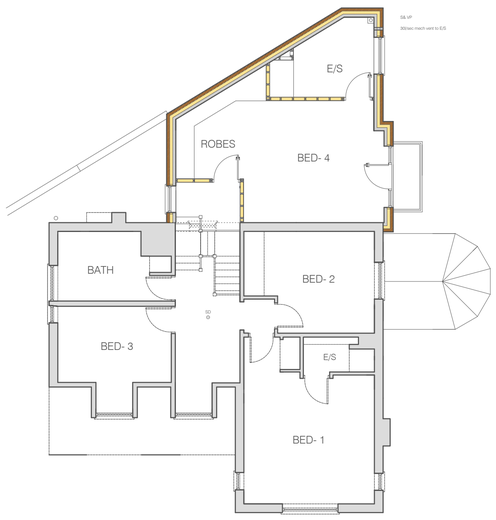

FIRST FLOOR PLAN

0 1 2 3 4 5m

Client
Mr P Southey

Location
Otterbourne House
Windley

Proposal
Proposed extension and alterations to dwelling

Drawing
Plans Elevations

Scale	Date
A1 @ 1:100	03.08.2021
Sheet No	Job No

dwad
daniel wright architectural design

7 Lower Pingle Road- Ashbourne-DE6 1TE
e: danielwrightdesign@hotmail.com
t: 07837774986