

FRONT ELEVATION from NORTH
GARAGE OMITTED FOR CLARITY



SIDE ELEVATION from WEST

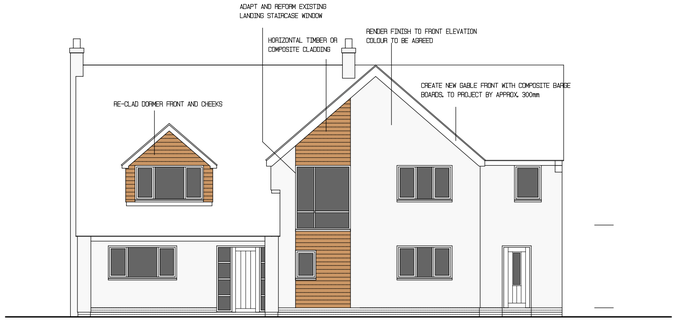

FRONT ELEVATION from NORTH

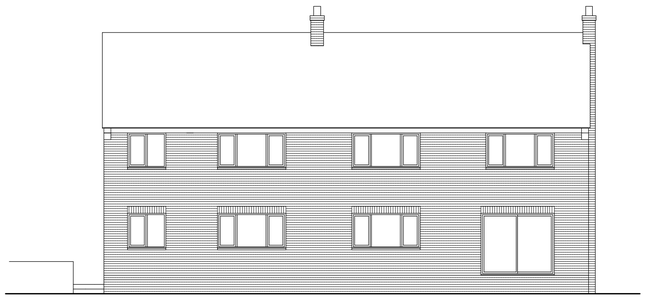

REAR GARDEN ELEVATION from SOUTH



SIDE ELEVATION from EAST

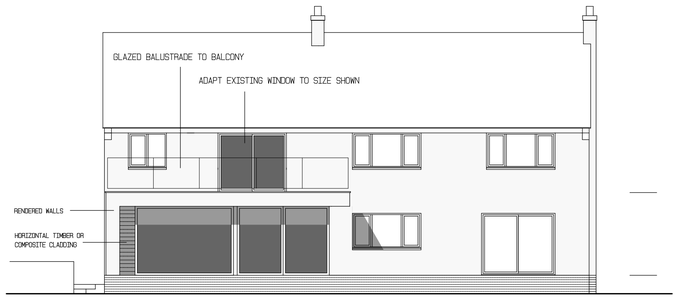

REAR GARDEN ELEVATION from SOUTH

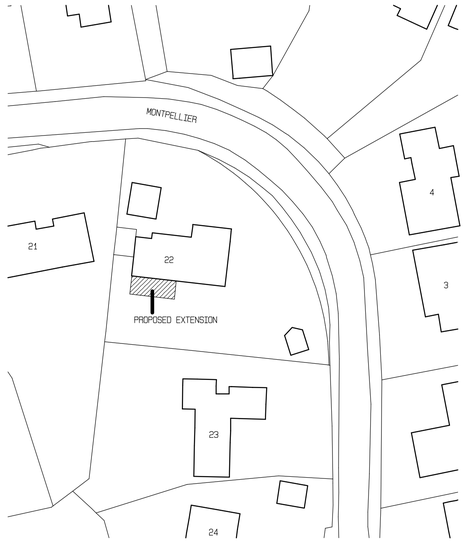

BLOCK PLAN 1-500

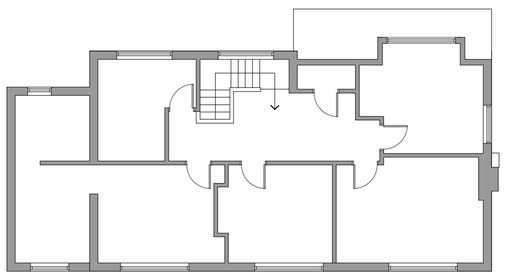

FIRST FLOOR PLAN

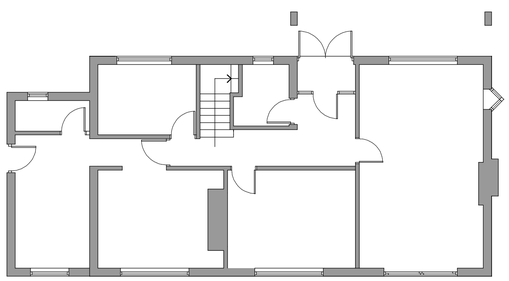

GROUND FLOOR PLAN

PLANS AND ELEVATIONS AS EXISTING

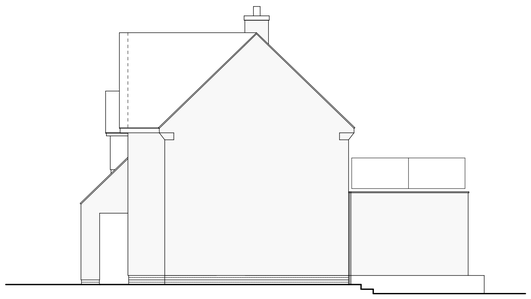

SIDE ELEVATION from WEST



SIDE ELEVATION from EAST

PLANS AND ELEVATIONS AS PROPOSED

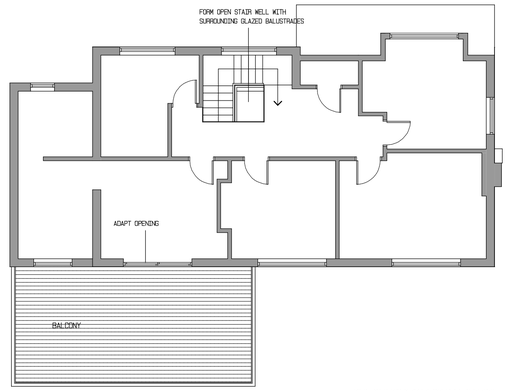

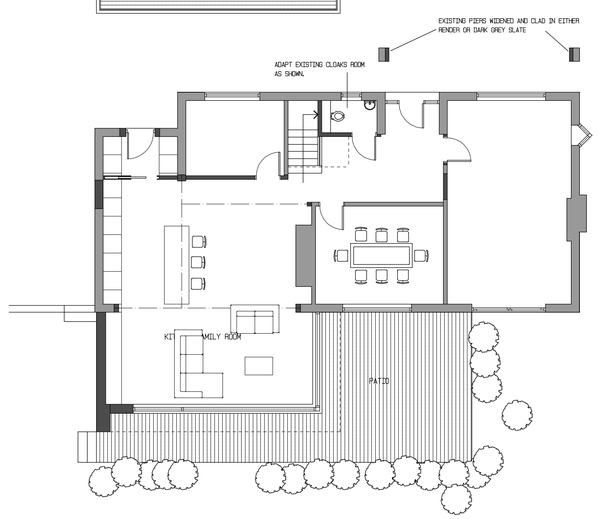

MATERIALS

BALCONY/FLAT ROOF - COMPOSITE DECKING ON SINGLE PLY MEMBRANE OR GRP COLUR DARK GREY23
NEW WALLS - TO BE 2 COAT RENDER (COLOUR TO BE AGREED)
EXISTING MASONRY WALLS - TO RECEIVE 2 COAT RENDER (COLOUR TO BE AGREED)
WINDOWS - TO BE WHITE ALUMINIUM
RAINWATER GOODS TO BE BLACK UPVC

PROPOSED SINGLE STOREY REAR EXTENSION AND IMPROVEMENTS		DATE : JULY 2021
0 5 10 metres	DAVID SWANN ARCHITECT 14 BURLEY HILL ALLESTREE DERBY DE22 2ET	22 MONTPELLIER QUARNDON DERBYSHIRE DE22 5JW
	DWG. NO. MACD - P-01 PR2	SCALE 1 : 100 A1