

SIDE

PROPOSED ELEVATIONS

FI

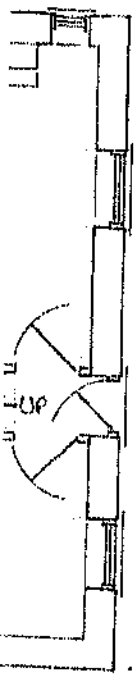

PROPOSED REVISED PORCH

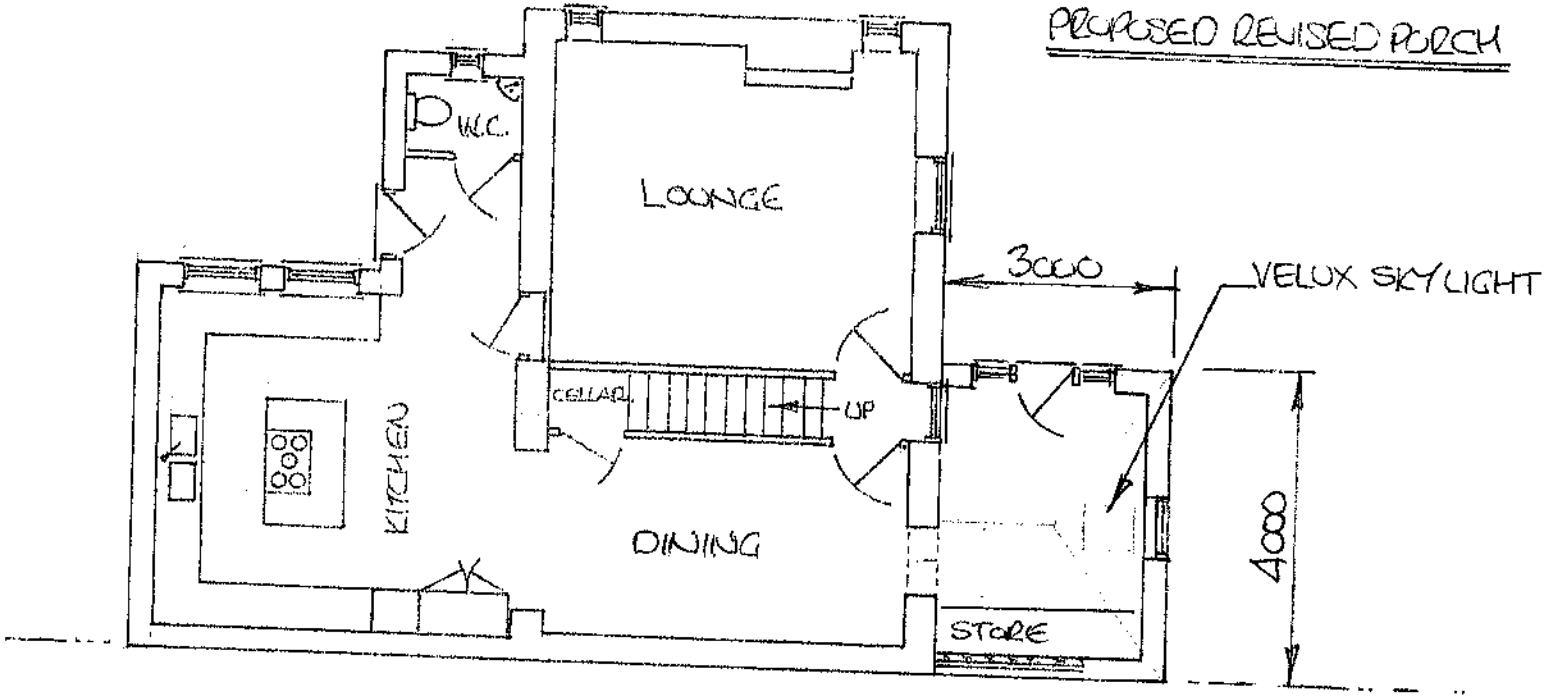

R PLAN

PROPOSED GROUND FLOOR PLAN