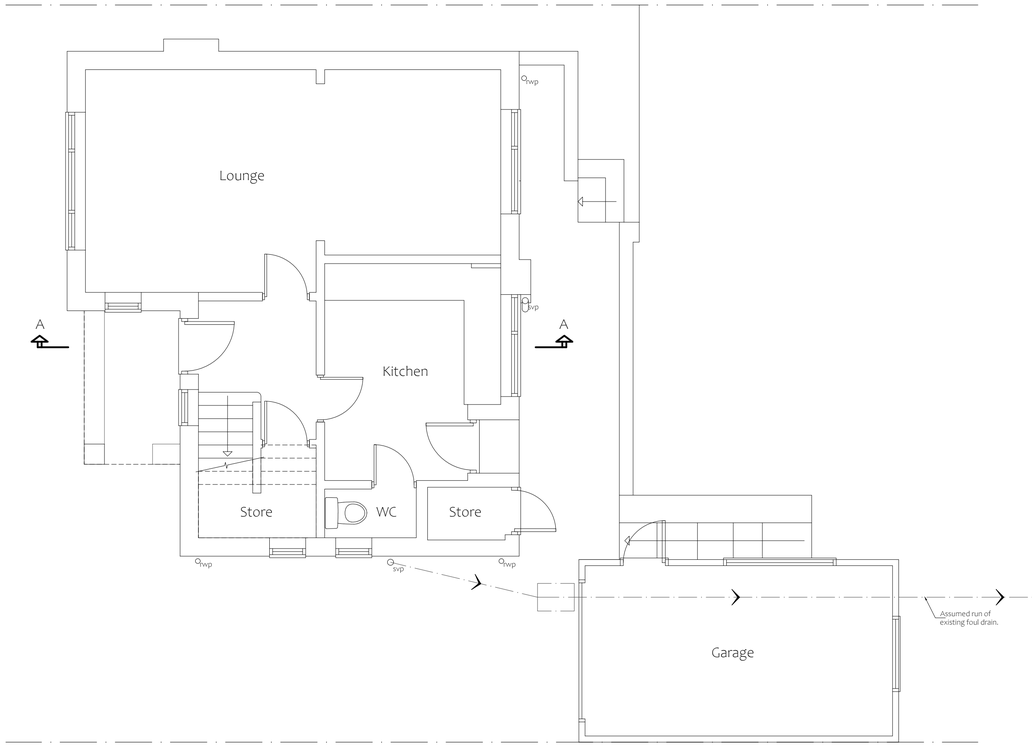

Existing Ground Floor Plan
Scale 1: 50

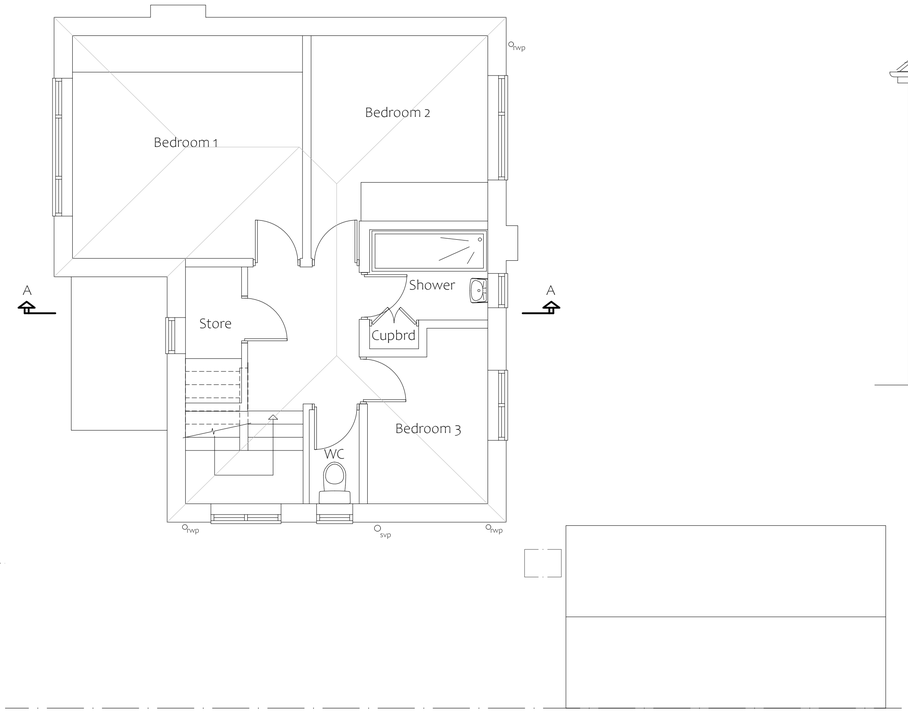

Existing 1st Floor Plan
Scale 1: 50



Existing Section Through A-A
Scale 1: 50



Existing Side Elevation
Scale 1: 100 (South East)



Existing Rear Elevation
Scale 1: 100 (North East)



Existing Side Elevation Section
Scale 1: 100 (North West)



Existing Front Elevation
Scale 1: 100 (South West)

DO NOT SCALE:
From this drawing all dimensions are in millimetres unless otherwise stated any discrepancies are to be reported to Lacey & Owen Architectural Services Ltd.

RELEVANT DRAWINGS:
This drawing is to be read in conjunction with all other relevant drawings and details

DRAWING COPYRIGHT:
This drawing and all other relevant drawings is the property of Lacey & Owen Architectural Services Ltd. and should not be copied or altered in any way without prior consent

PRELIMINARY ISSUE

Rev	By	Date	Details

PROPOSED
2 Storey Rear Extension and Loft Conversion

LOCATION
15 Woodside
Morley
Ilkeston
DE7 6DG

CLIENT
Thomas Harden & Alison Lomas

DRAWING TITLE
Details as existing

Drawn By	Date	Dwg.No	Rev
MO	June 2021	KJ3281/01	-

SCALES @ A1: 1:50 1:100

139 Bath Street
Ilkeston
Derbyshire
DE7 8AS

LACEY & OWEN
ARCHITECTURAL SERVICES LTD

T: 0115 944 5138
E: enquiry@laceyandowen.co.uk
www.laceyandowen.co.uk

CIAT
REGISTERED PRACTICE